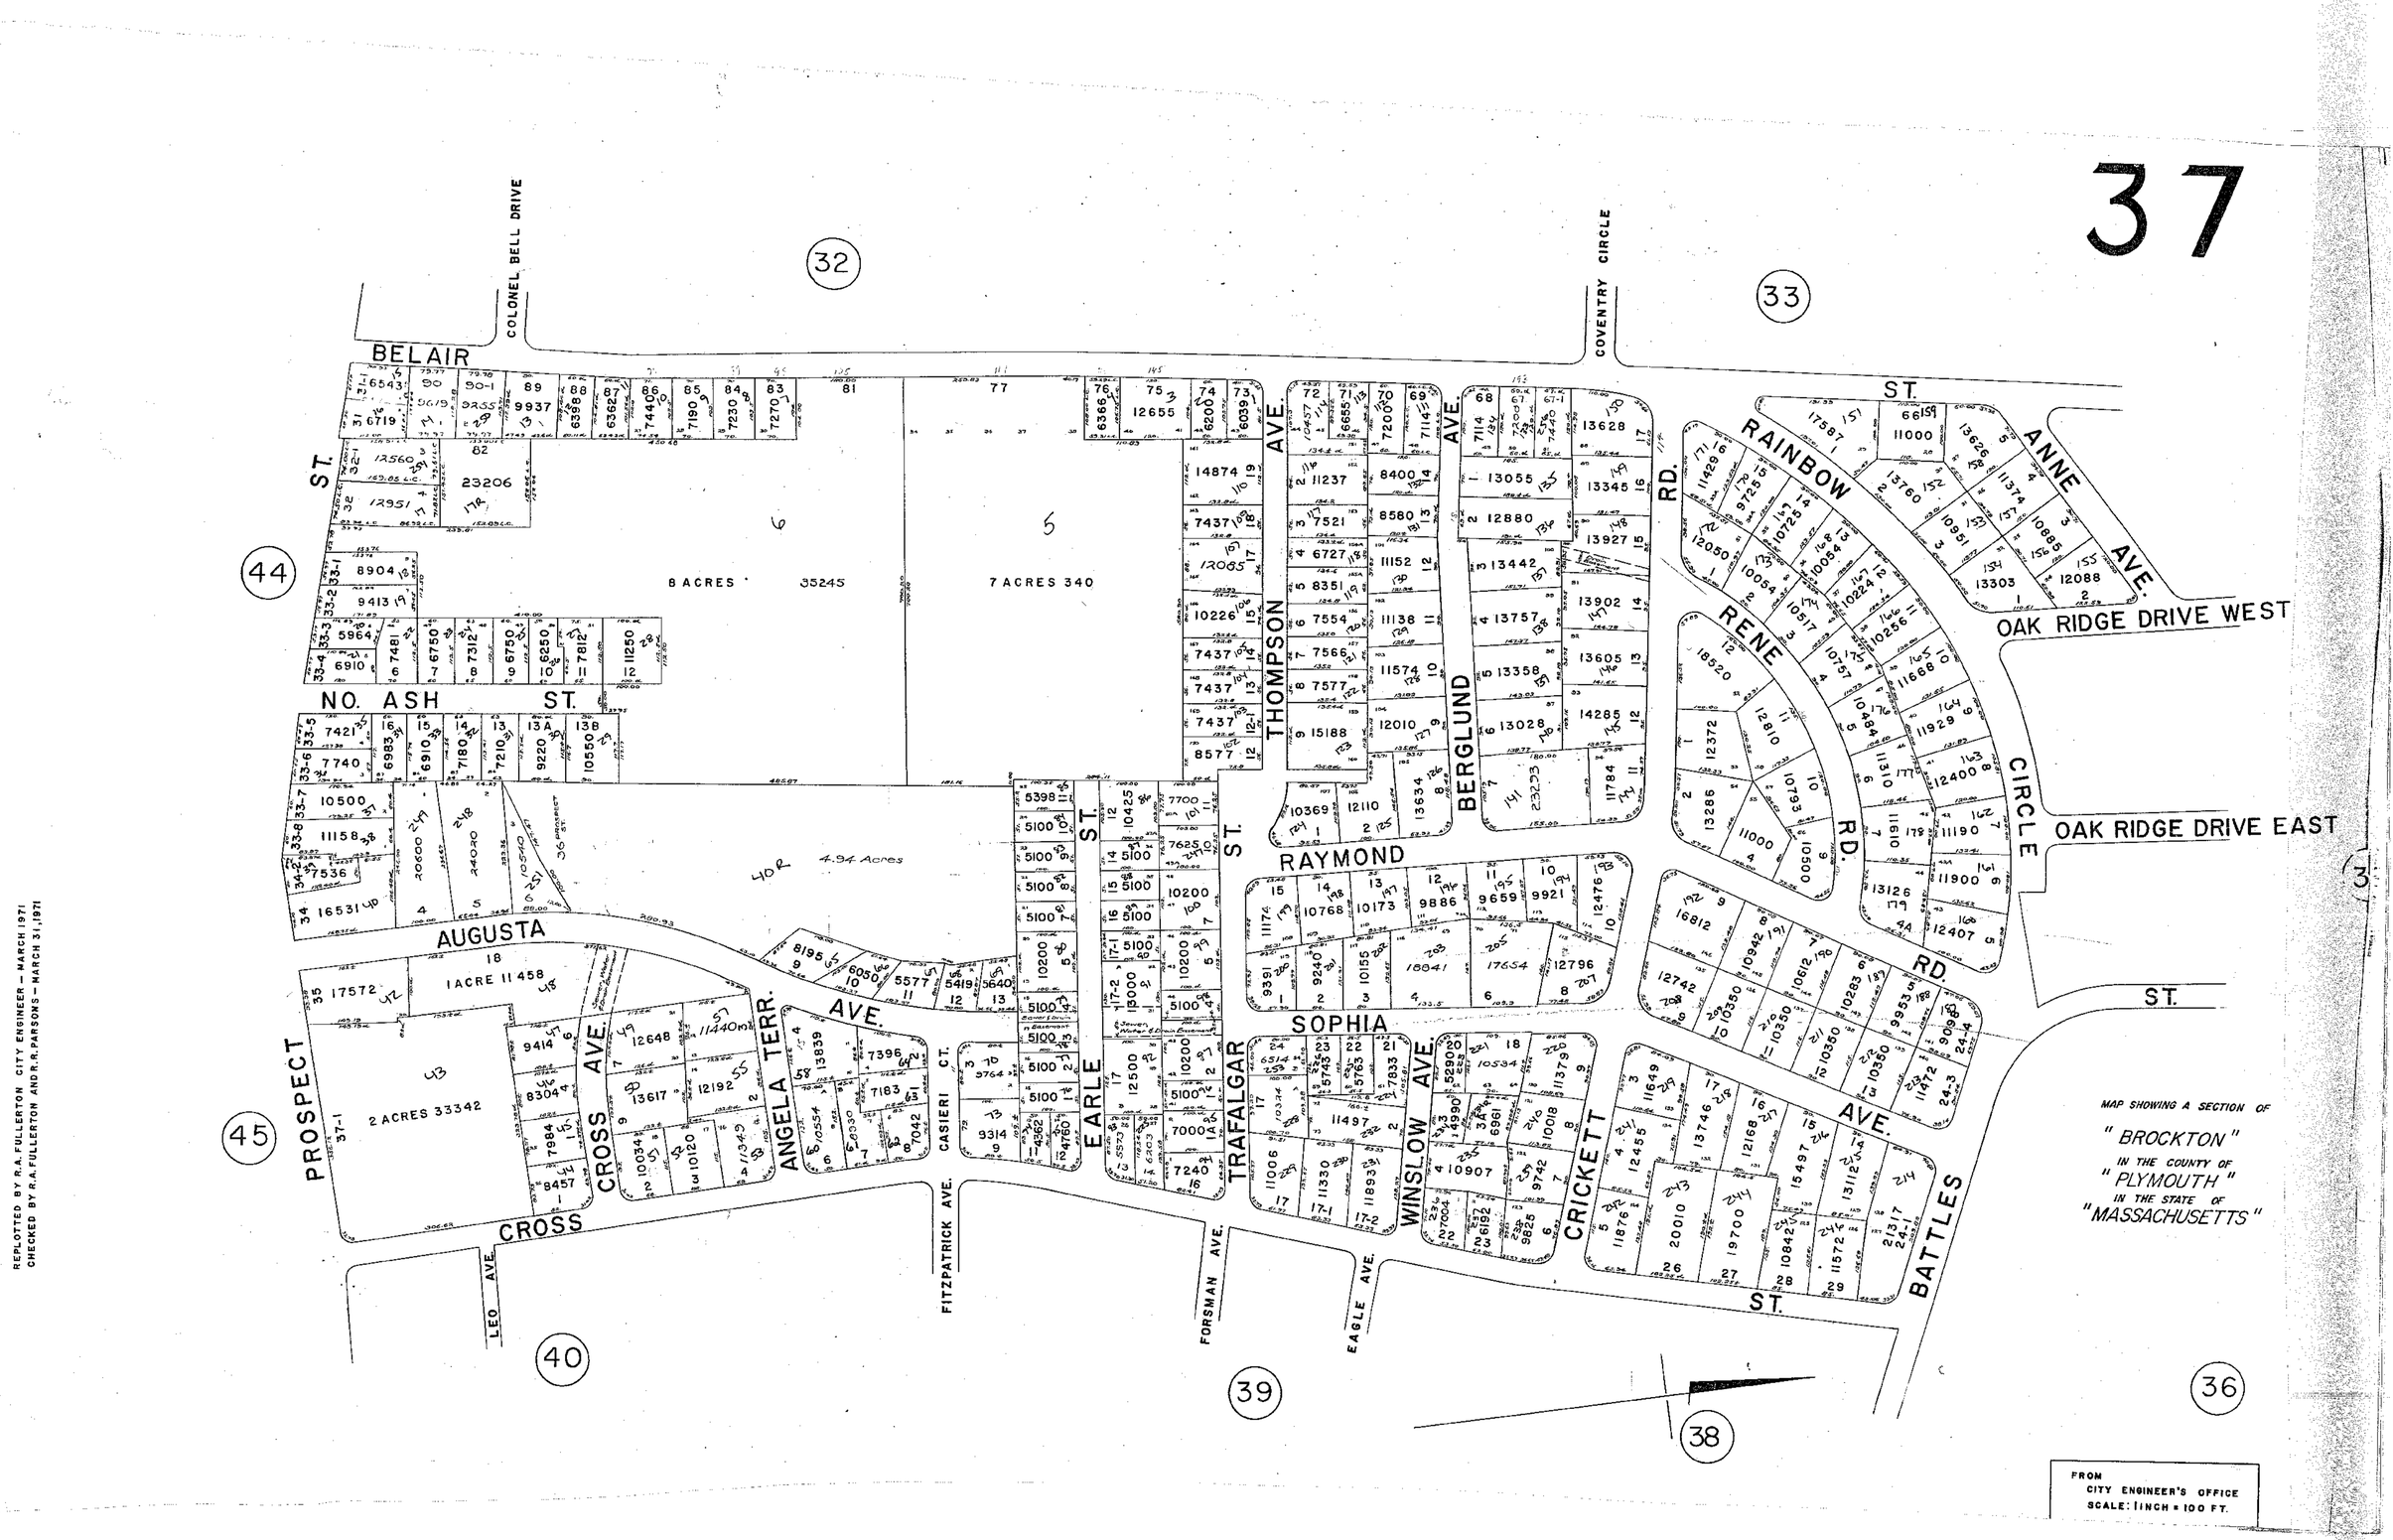

REPLOTTED BY R.A. FULLERTON CITY ENGINEER – MARCH 1971
CHECKED BY R.A. FULLERTON AND R.R. PARSONS – MARCH 31, 1971