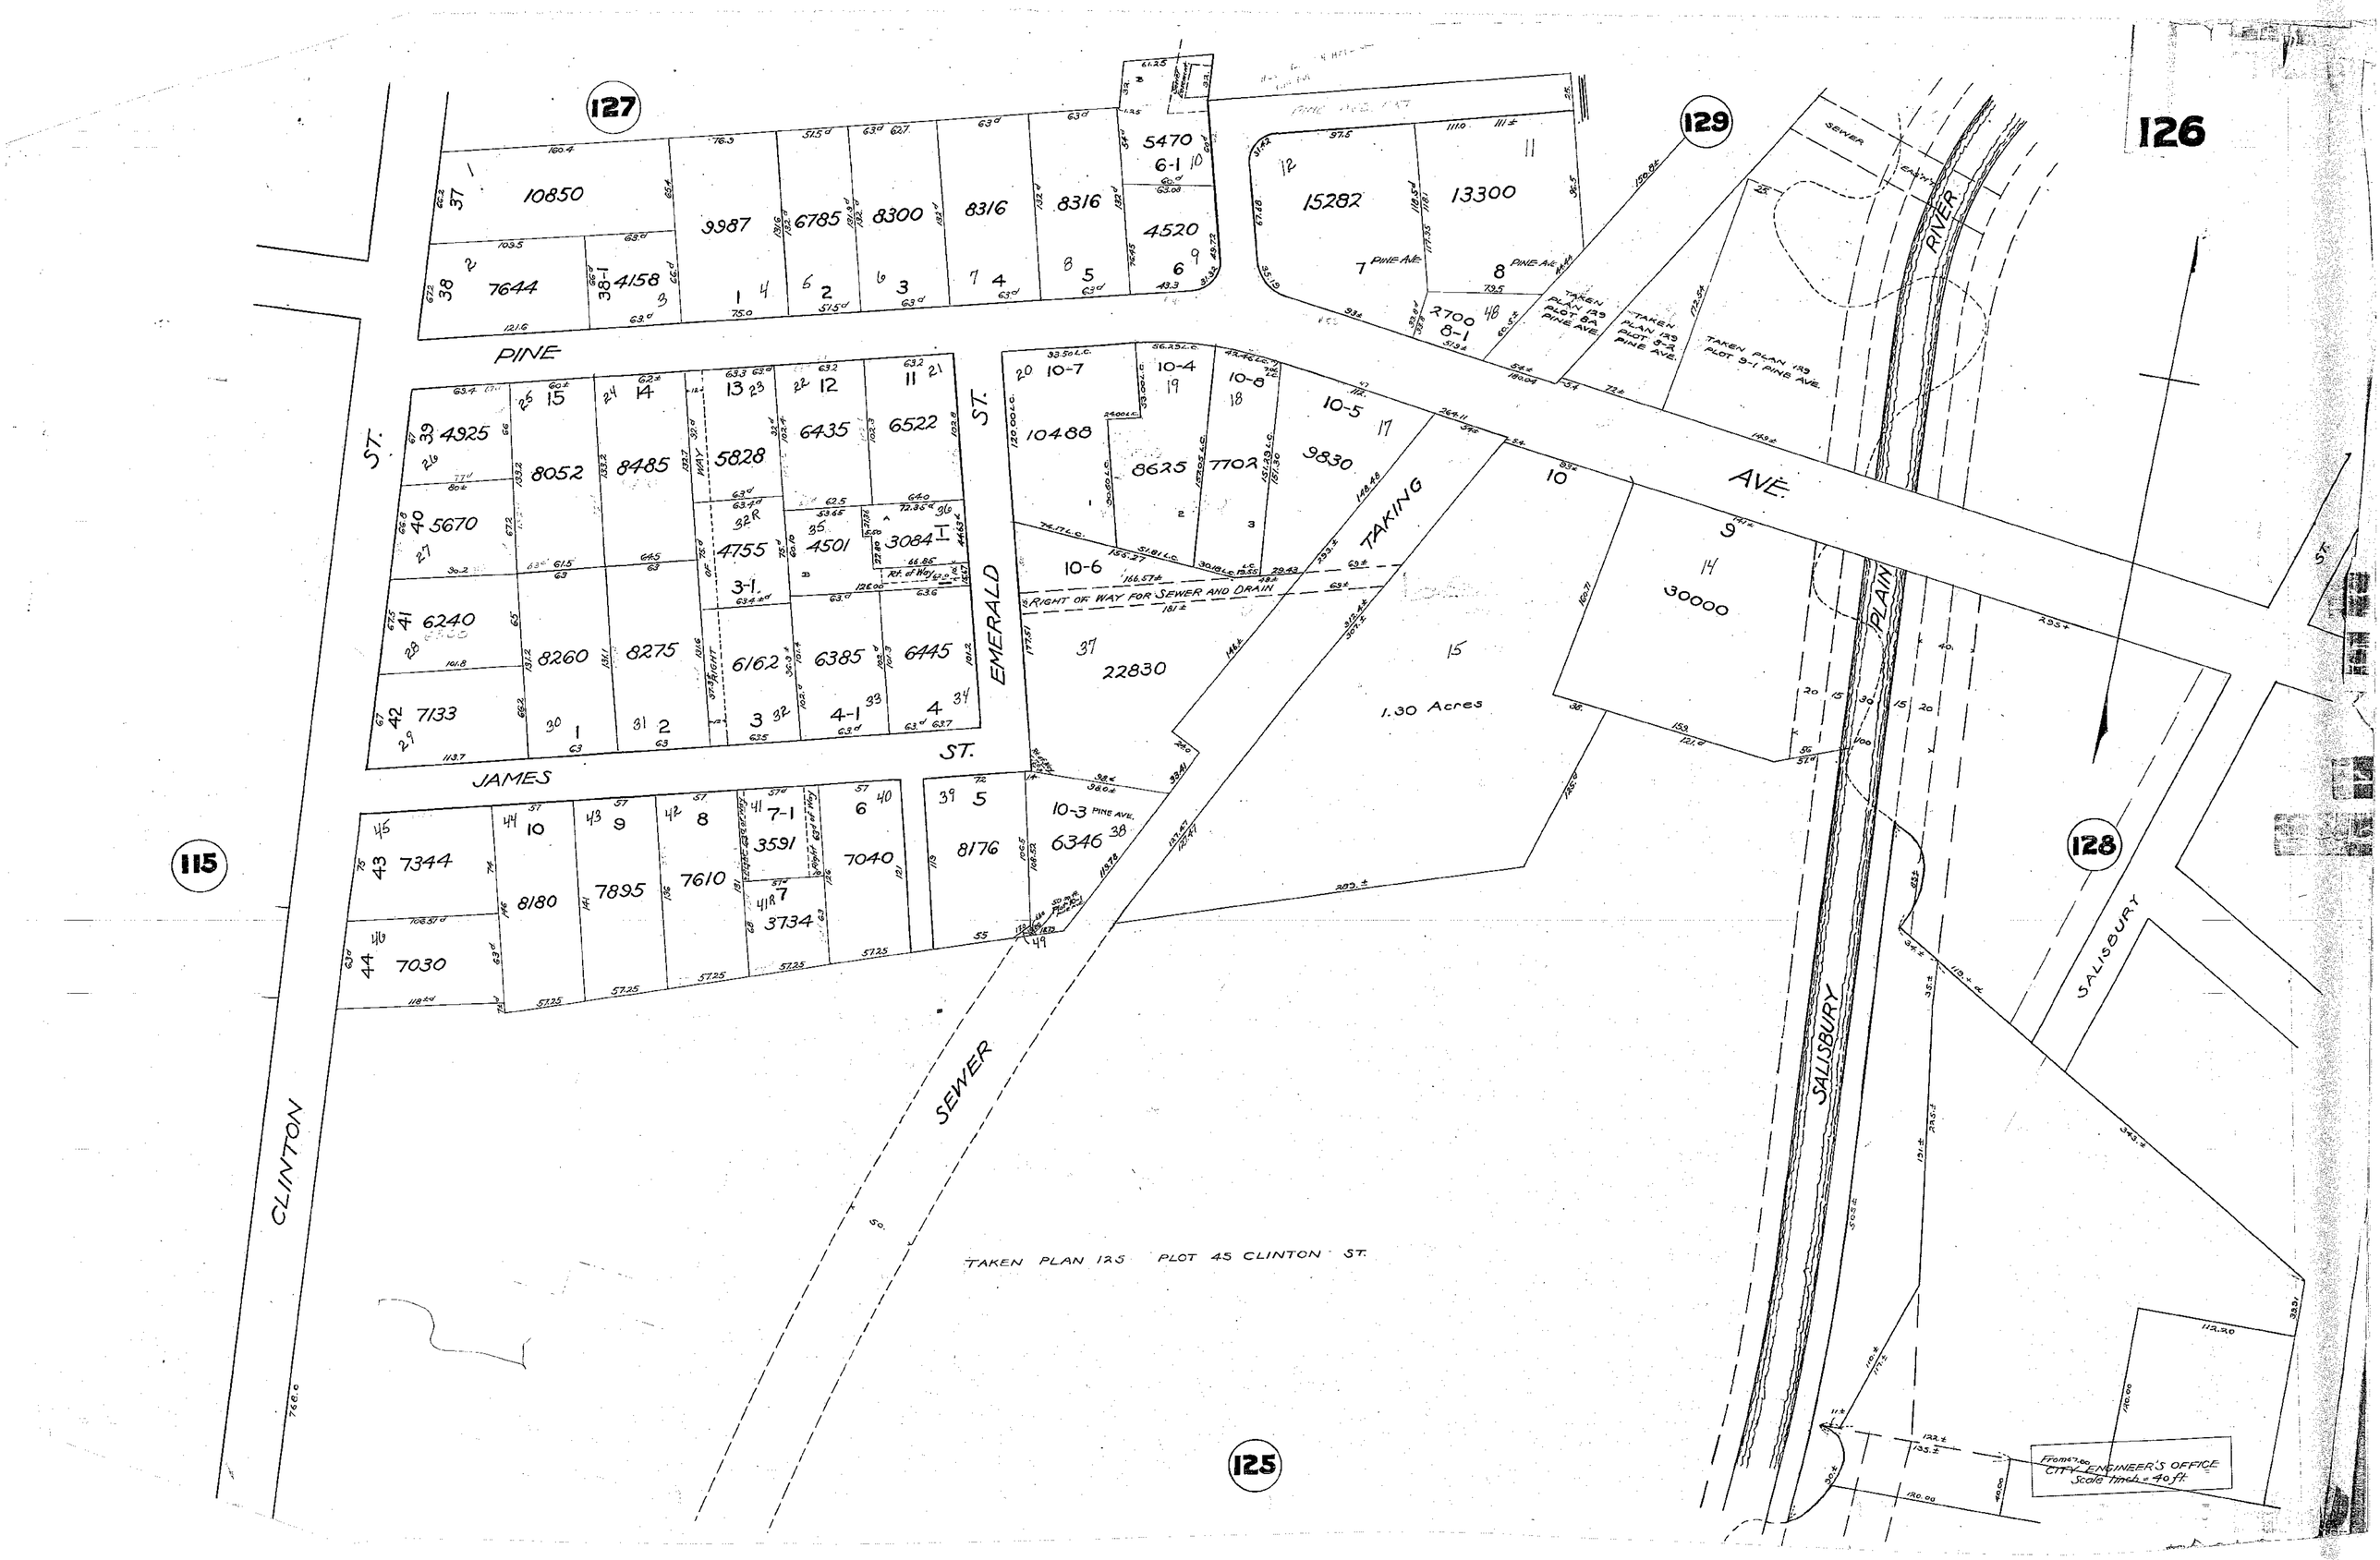
127
129
126
115
128
125
PINE
AVE.
ST.
EMERALD
JAMES
CLINTON
SALISBURY
PLAIN
RIVER
SEWER
TAKING
1.30 Acres
RIGHT OF WAY FOR SEWER AND DRAIN
TAKEN PLAN 125 PLOT 45 CLINTON ST.
TAKEN PLAN 129 PLOT 8A PINE AVE.
TAKEN PLAN 129 PLOT 9-A PINE AVE.
TAKEN PLAN 129 PLOT 9-1 PINE AVE.
From C.E. CITY ENGINEER'S OFFICE Scale 1 inch = 40 ft.