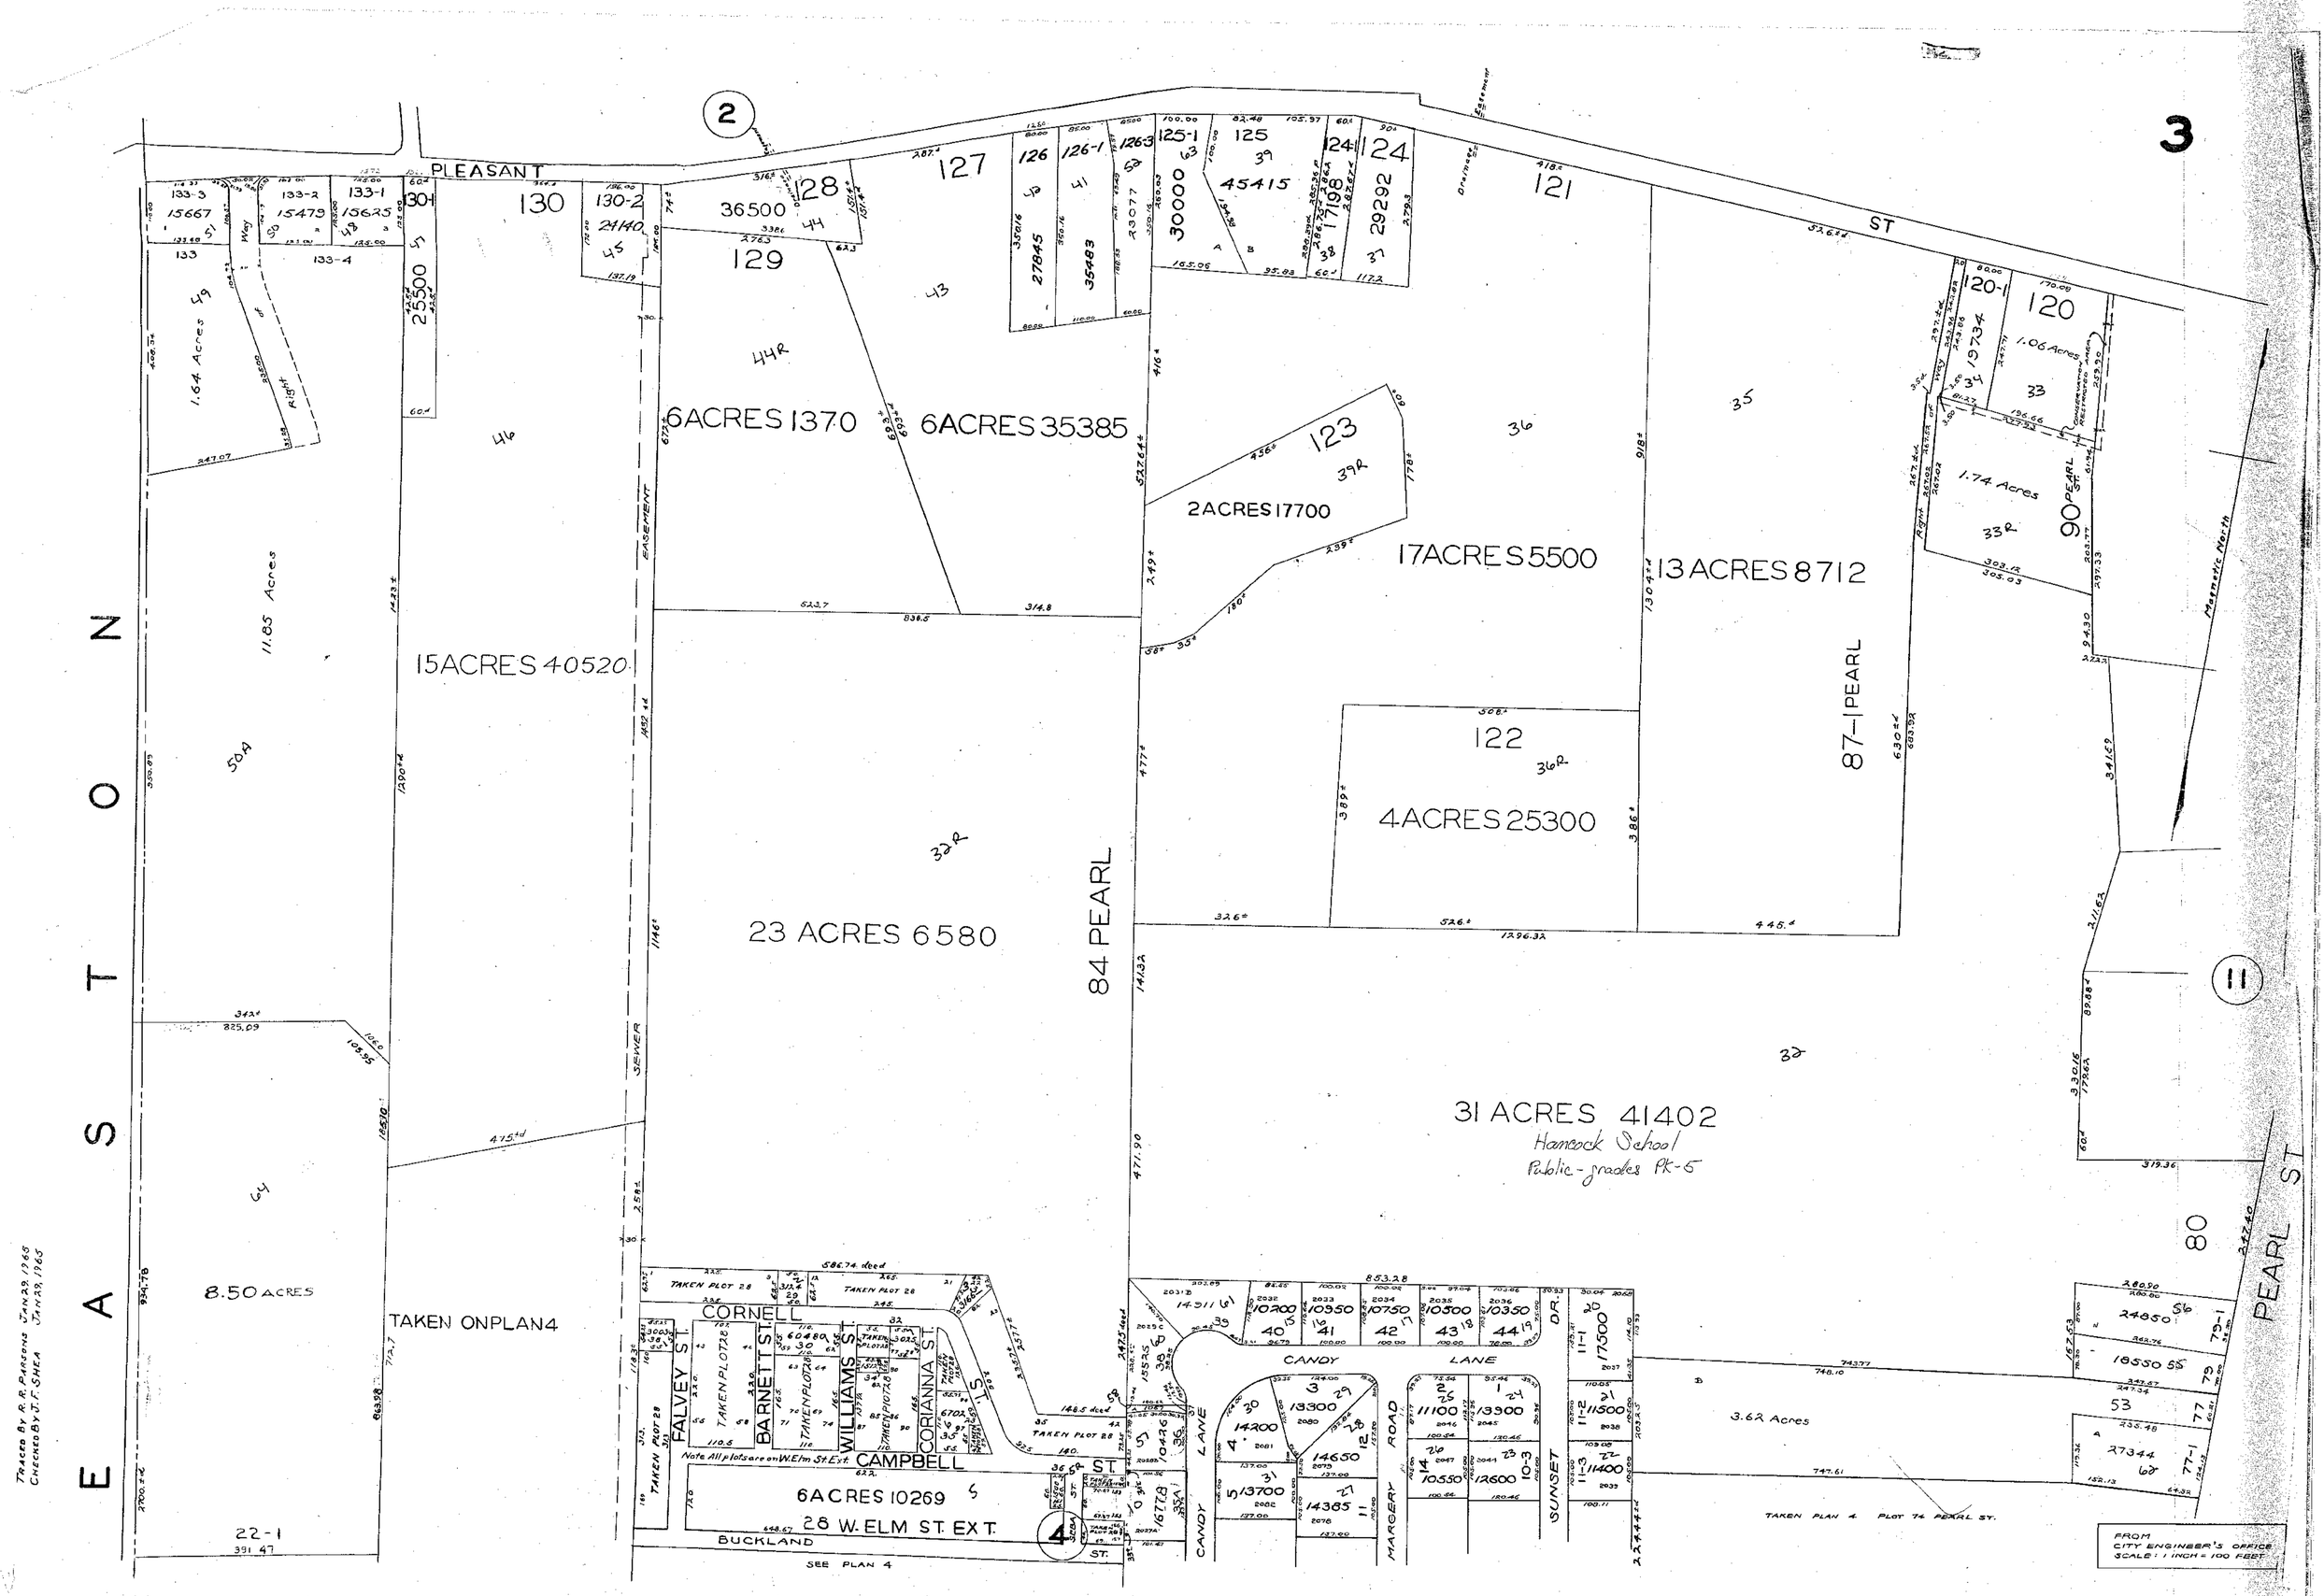

3
PLEASANT ST
EASTON
PEARL ST
PEARL ST
CORNELL
CAMPBELL ST.
BUCKLAND ST.
CANDY LANE
MARGERY ROAD
SUNSET DR.
6ACRES 1370
6ACRES 35385
2ACRES 17700
17ACRES 5500
13ACRES 8712
15ACRES 40520
23 ACRES 6580
84 PEARL
4ACRES 25300
87-1 PEARL
31 ACRES 41402
Hancock School
Public-grades PK-5
8.50 ACRES
TAKEN ONPLAN4
6ACRES 10269
28 W. ELM ST. EXT.
SEE PLAN 4
3.62 Acres
TAKEN PLAN 4 PLOT 74 PEARL ST.
FROM CITY ENGINEER'S OFFICE SCALE: 1 INCH = 100 FEET
TRACED BY R.R. PARSONS JAN 29, 1965
CHECKED BY J.F. SHEA JAN 29, 1965