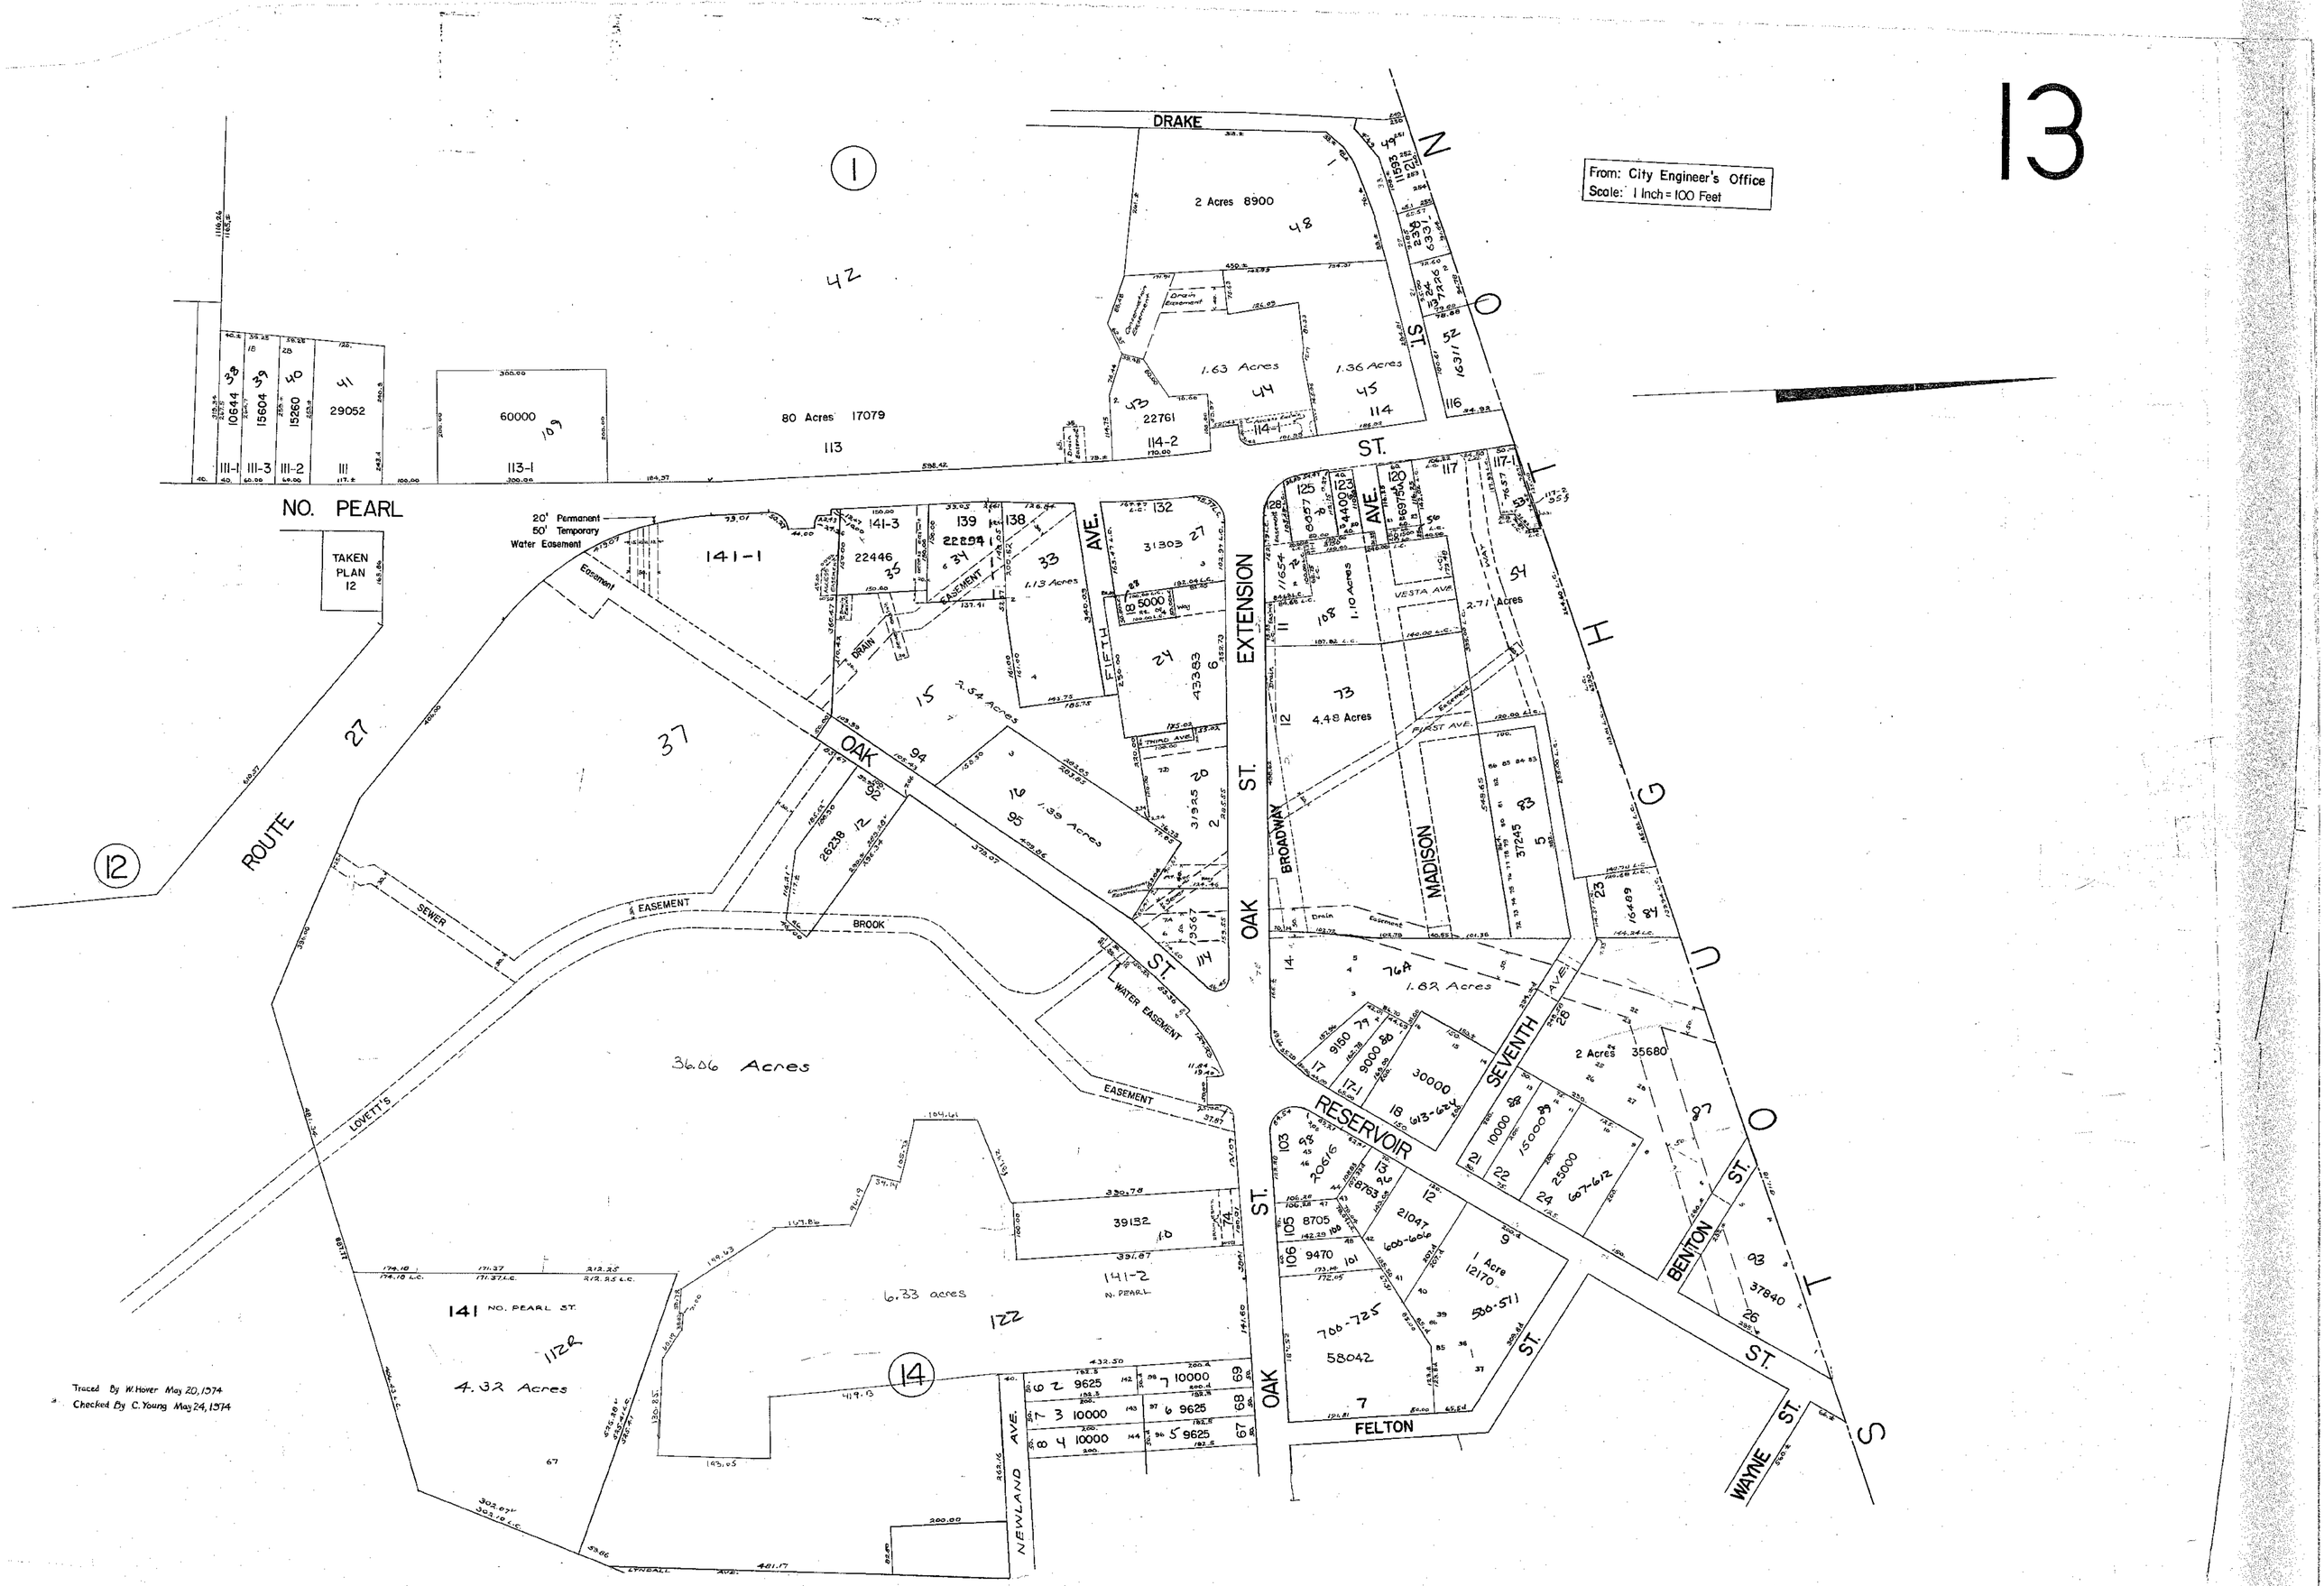
13
From: City Engineer's Office
Scale: 1 Inch = 100 Feet
DRAKE
NO. PEARL
ROUTE 12
TAKEN PLAN 12
20' Permanent
50' Temporary
Water Easement
Easement
OAK ST.
EXTENSION
FIFTH AVE.
BROADWAY
MADISON
SEVENTH AVE.
RESERVOIR
BENTON ST.
WAYNE ST.
FELTON ST.
NEWLAND AVE.
LOVETT'S
SEWER
BROOK
WATER EASEMENT
EASEMENT
DRAIN
VESTA AVE.
FIRST AVE.
THIRD AVE.
N. PEARL
NO. PEARL ST.
2 Acres 8900
1.63 Acres
1.36 Acres
80 Acres 17079
60000
29052
22761
22446
1.13 Acres
2.54 Acres
1.39 Acres
4.48 Acres
2.71 Acres
1.10 Acres
1.82 Acres
2 Acres 35680
1 Acre 12170
36.06 Acres
6.33 acres
4.32 Acres
39132
141-1
141-2
141-3
141
112R
122
Traced By W. Hover May 20, 1974
Checked By C. Young May 24, 1974