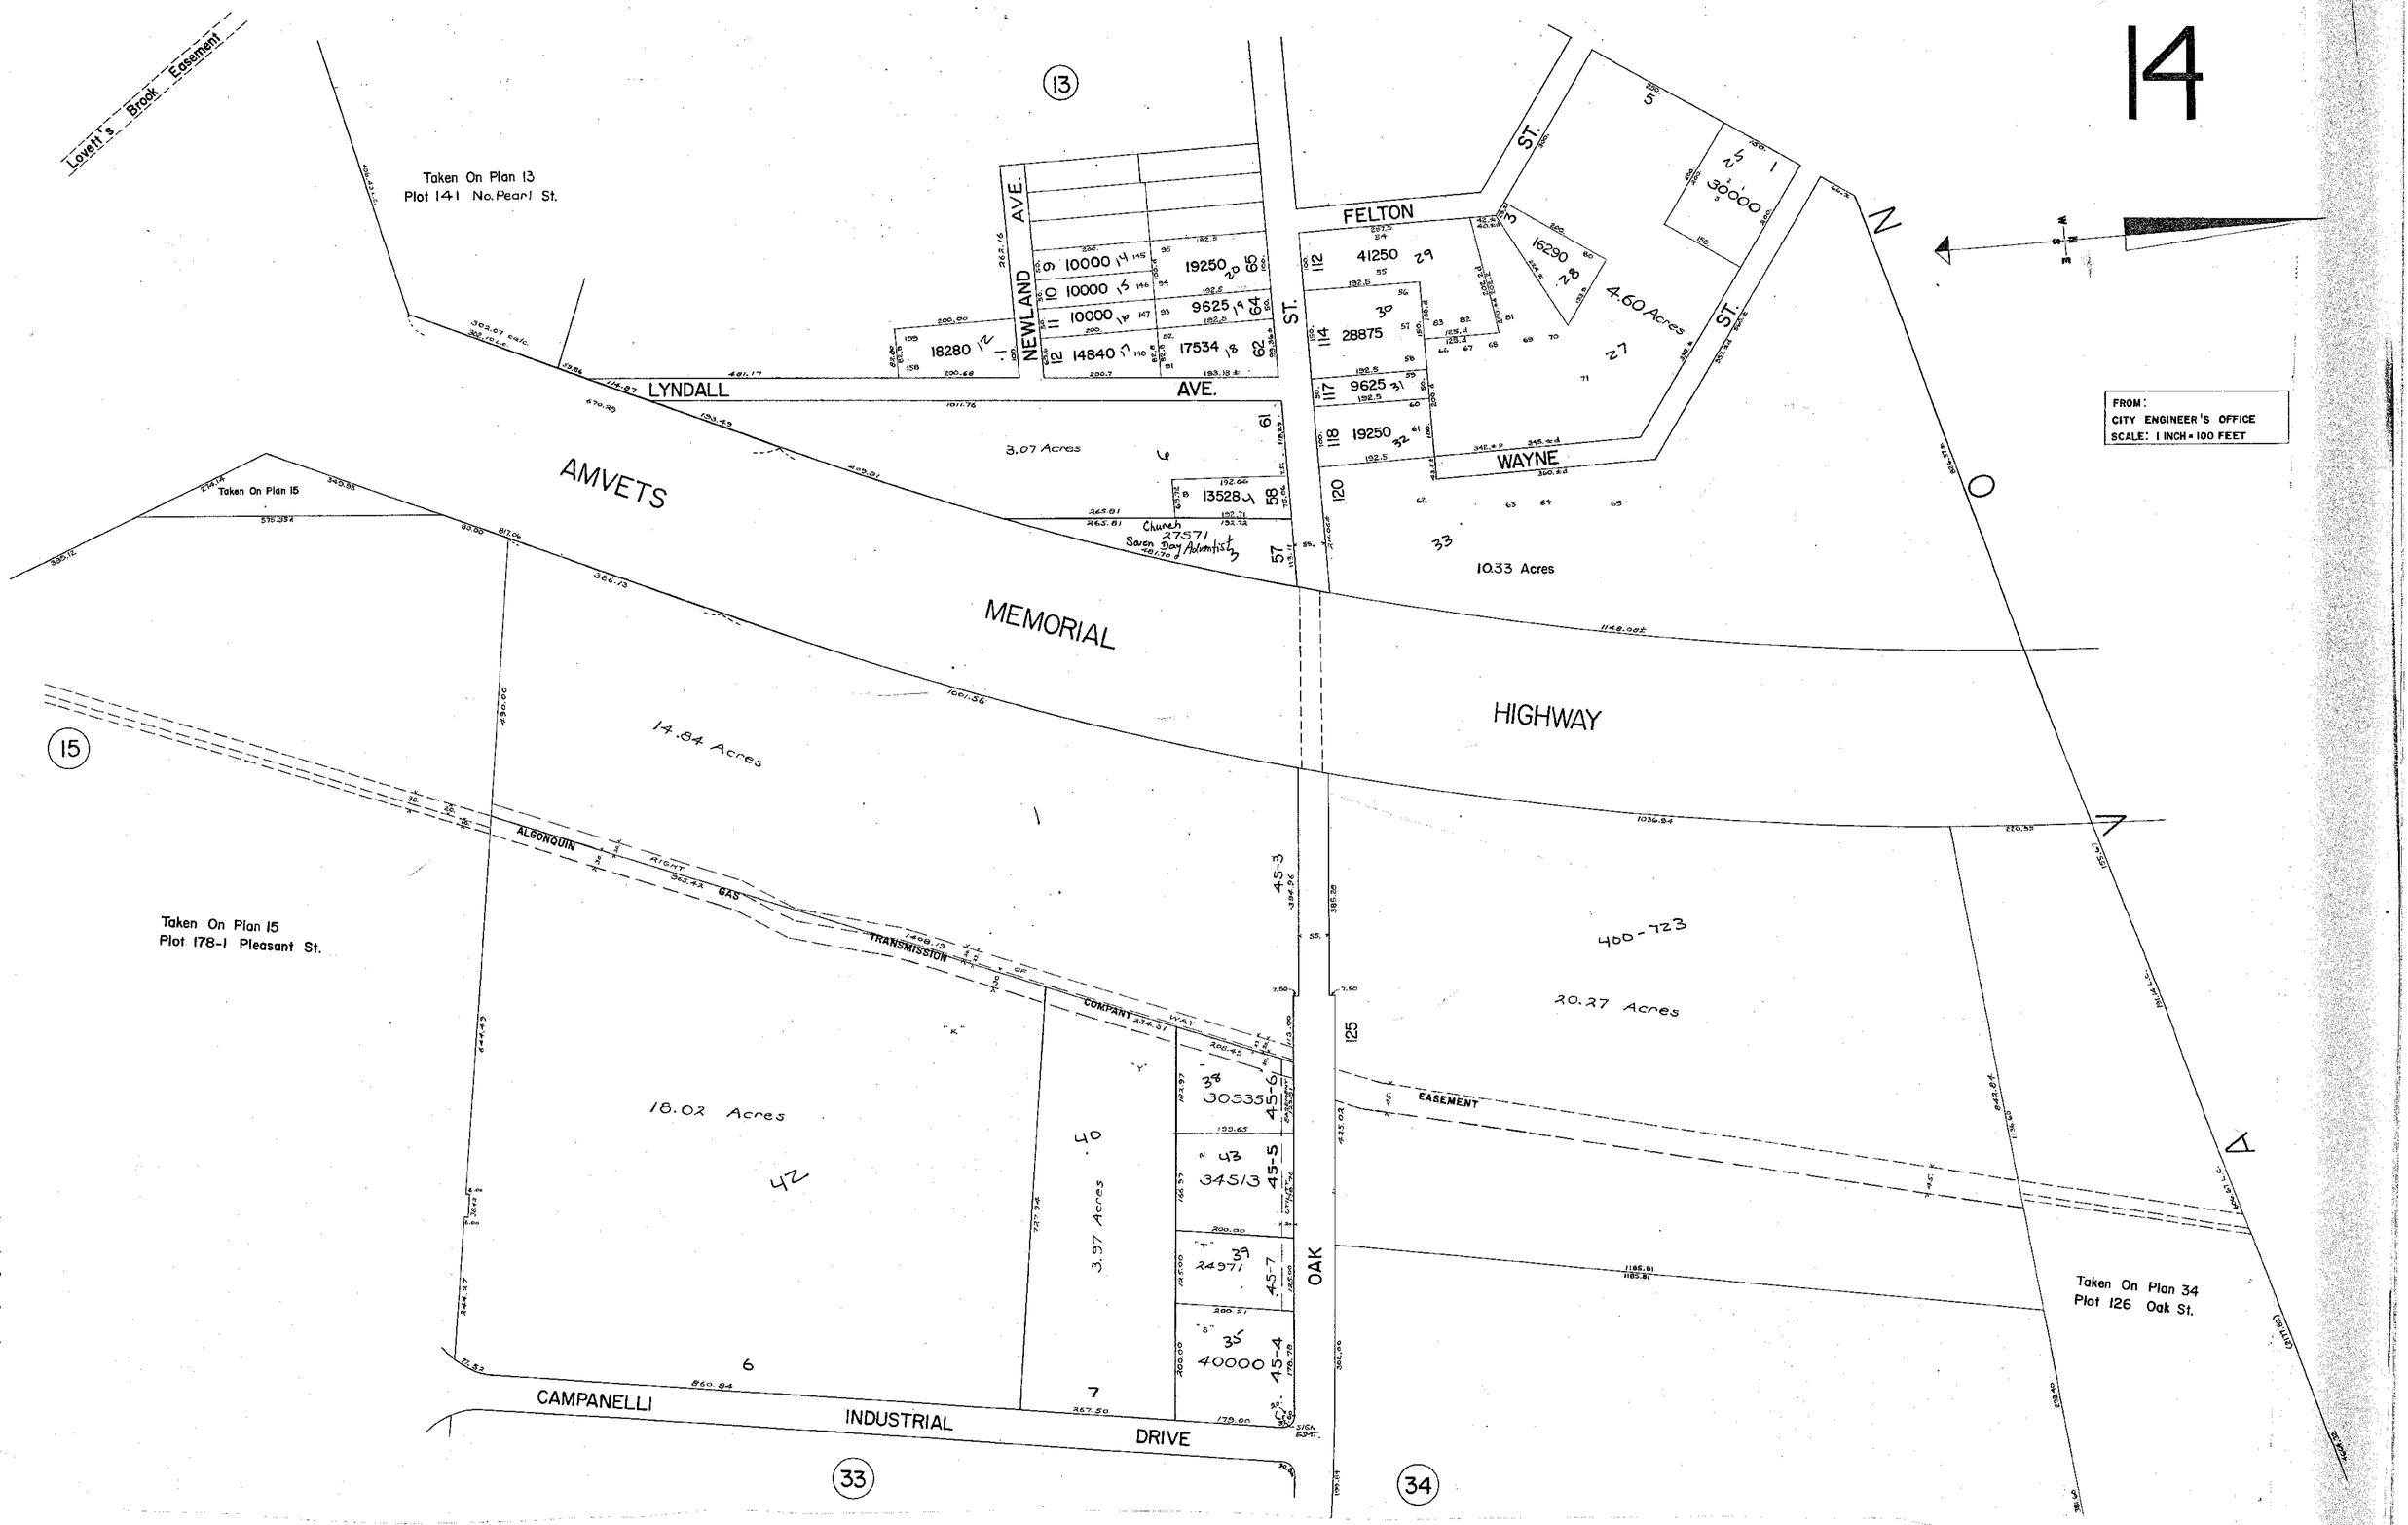
14
FROM:
CITY ENGINEER'S OFFICE
SCALE: 1 INCH = 100 FEET
Lovett's Brook Easement
Taken On Plan 13
Plot 141 No. Pearl St.
13
NEWLAND AVE.
LYNDALL AVE.
FELTON ST.
WAYNE ST.
OAK ST.
AMVETS MEMORIAL HIGHWAY
3.07 Acres
10.33 Acres
4.60 Acres
Church
Seven Day Adventists
27571
Taken On Plan 15
14.84 Acres
15
ALGONQUIN GAS TRANSMISSION COMPANY RIGHT OF WAY
Taken On Plan 15
Plot 178-1 Pleasant St.
18.02 Acres
3.97 Acres
400-723
20.27 Acres
EASEMENT
Taken On Plan 34
Plot 126 Oak St.
CAMPANELLI INDUSTRIAL DRIVE
33
34
Traced By William H. Hover April 10, 1974
Checked By Craig Young April 12, 1974