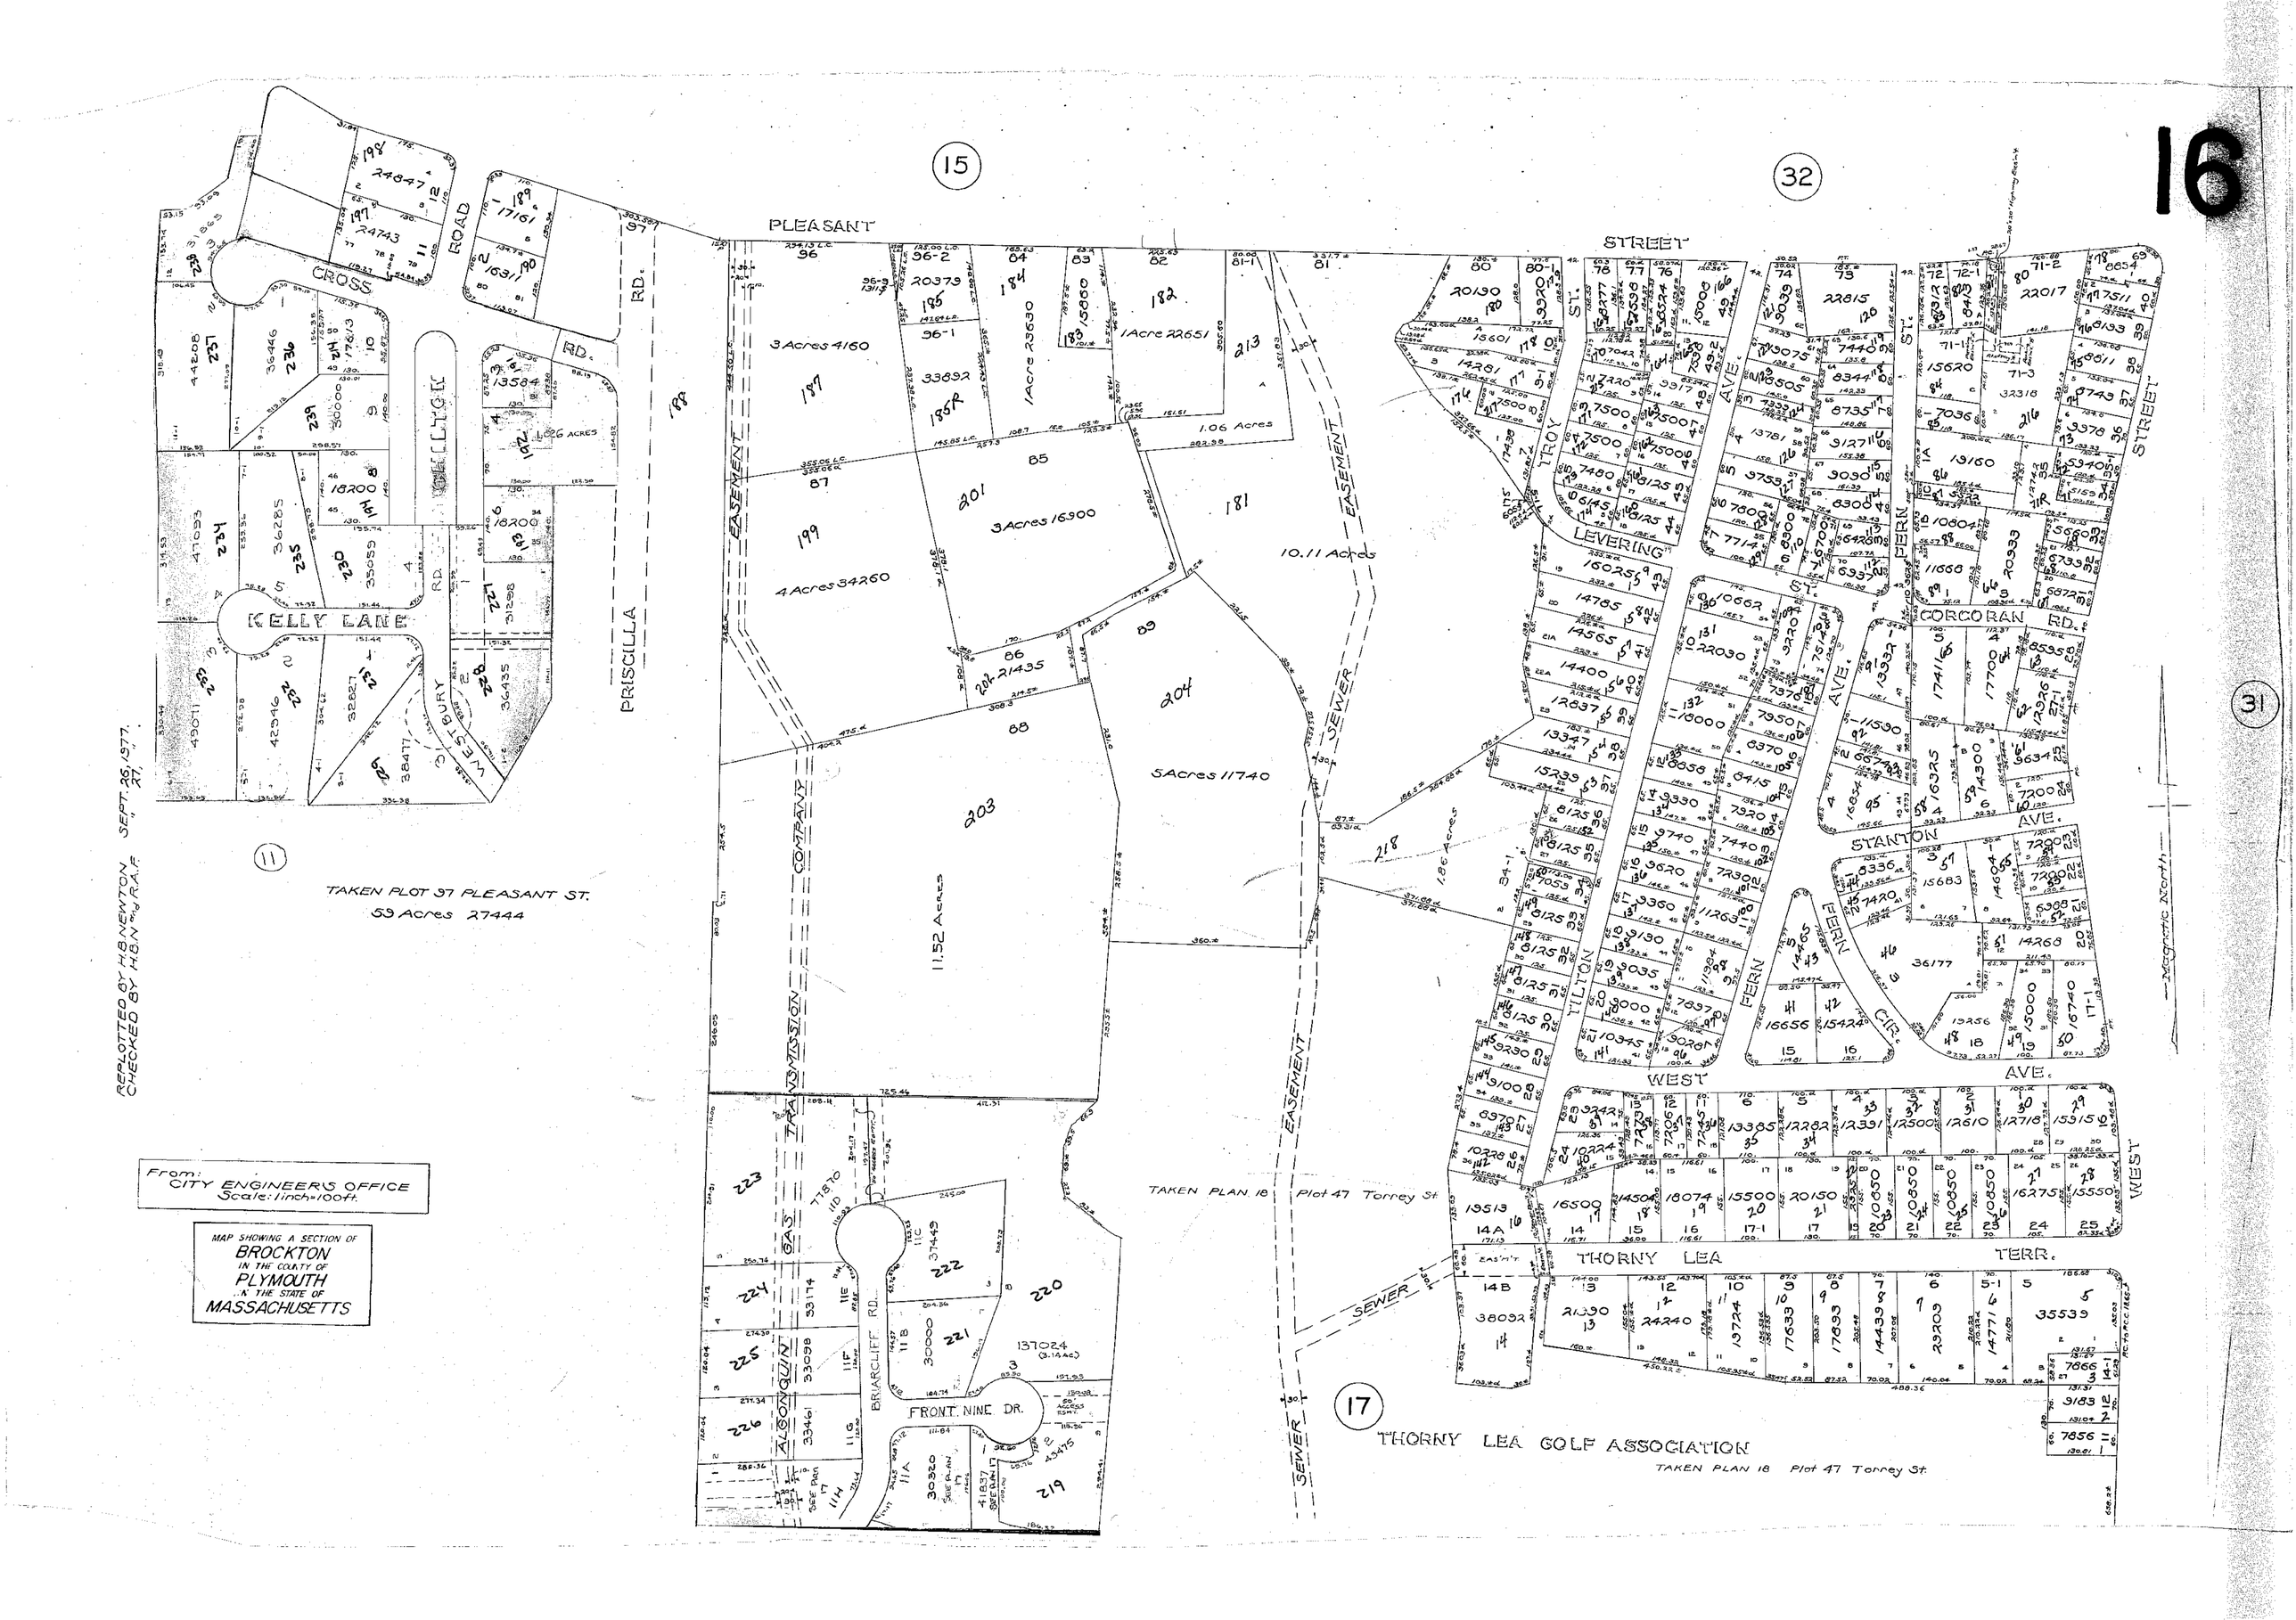
16
15
32
31
17
PLEASANT STREET
CROSS ROAD
KELLY LANE
WESTBURY RD.
PRISCILLA RD.
GAS TRANSMISSION COMPANY EASEMENT
SEWER EASEMENT
TROY ST.
LEVERING ST.
FERN ST.
CORCORAN RD.
STANTON AVE.
TILTON AVE.
FERN CIR.
WEST AVE.
THORNY LEA TERR.
BRIARCLIFF RD.
FRONT NINE DR.
ALGONQUIN
Magnetic North
TAKEN PLOT 37 PLEASANT ST.
59 Acres 27444
TAKEN PLAN 18 Plot 47 Torrey St.
THORNY LEA GOLF ASSOCIATION
TAKEN PLAN 18 Plot 47 Torrey St.
REPLOTTED BY H.B. NEWTON SEPT. 26, 1977.
CHECKED BY H.B.N. and R.A.F. " 27, "
From: CITY ENGINEER'S OFFICE
Scale: 1 inch = 100 ft.
MAP SHOWING A SECTION OF
BROCKTON
IN THE COUNTY OF
PLYMOUTH
IN THE STATE OF
MASSACHUSETTS