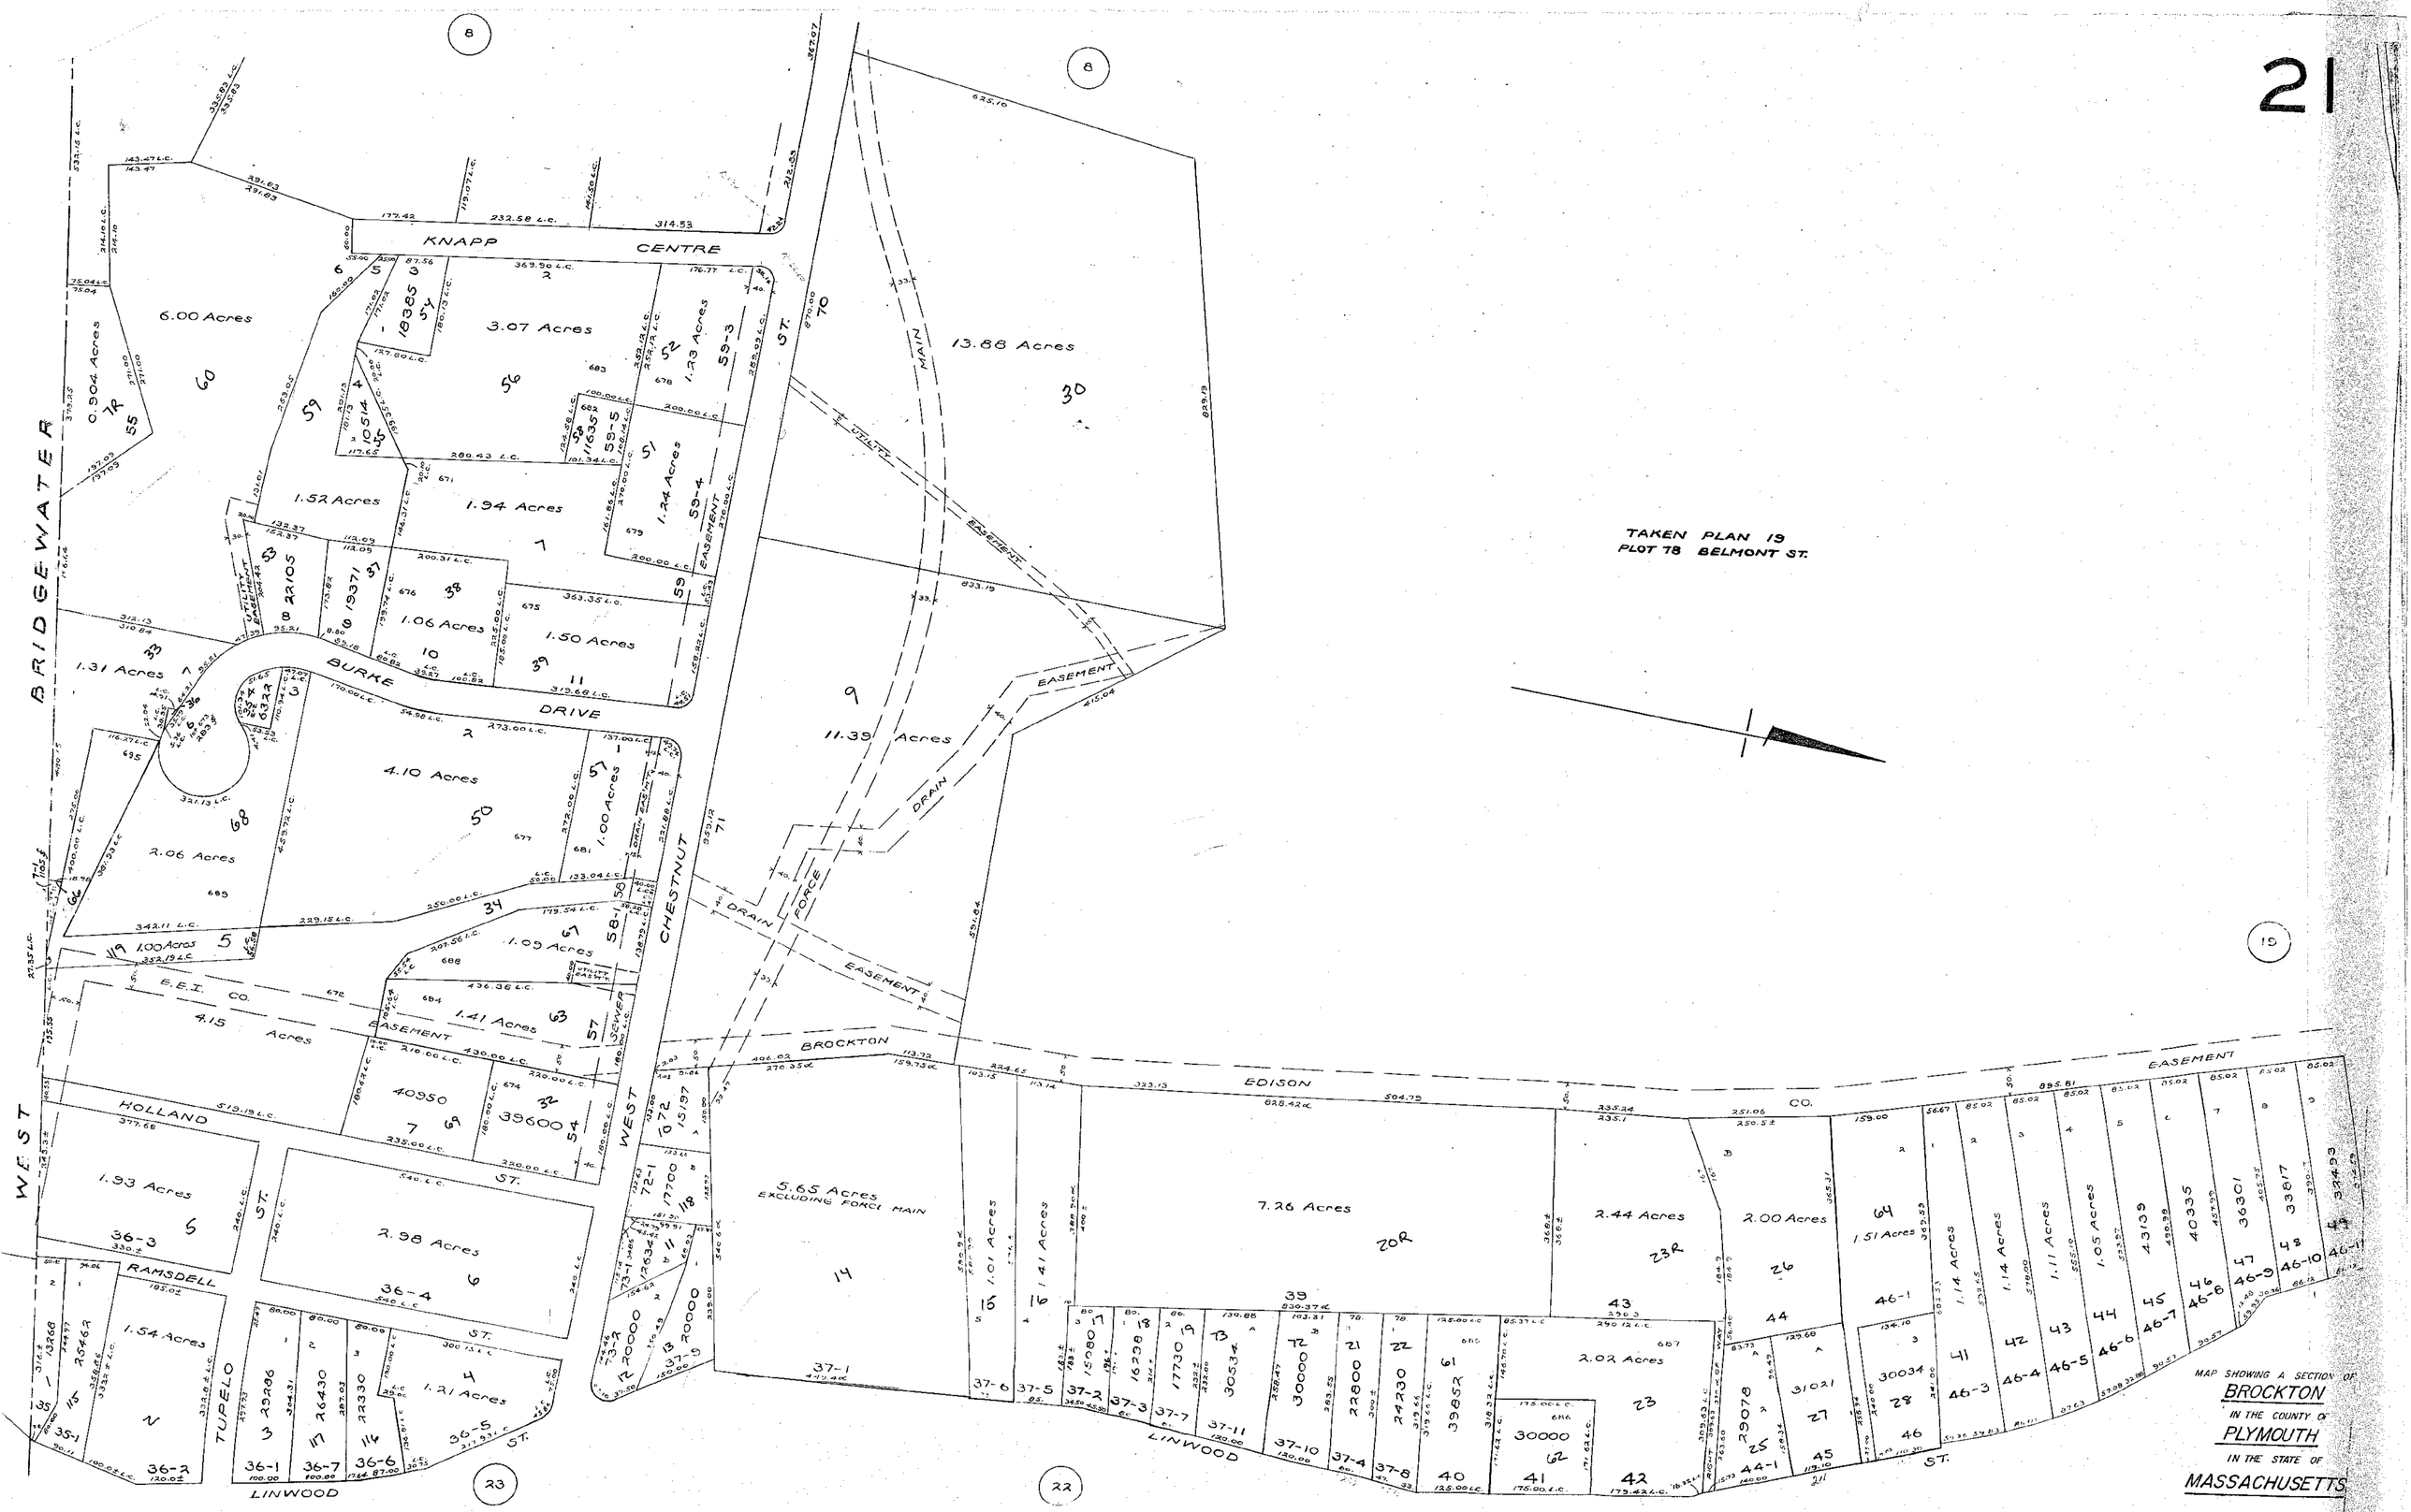
TAKEN PLAN 19
PLOT 78 BELMONT ST.
KNAPP CENTRE
BRIDGEWATER
WEST
BURKE DRIVE
CHESTNUT ST.
MAIN
UTILITY EASEMENT
DRAIN
FORCE
SEWER
E.E.I. CO. EASEMENT
HOLLAND
RAMSDELL
TUPELO
LINWOOD
BROCKTON
EDISON CO. EASEMENT
6.00 Acres
0.904 Acres
3.07 Acres
1.23 Acres
13.88 Acres
1.52 Acres
1.94 Acres
1.24 Acres
1.31 Acres
1.06 Acres
1.50 Acres
11.39 Acres
4.10 Acres
2.06 Acres
1.00 Acres
1.09 Acres
1.41 Acres
4.15 Acres
1.93 Acres
2.98 Acres
1.54 Acres
1.21 Acres
5.65 Acres EXCLUDING FORCE MAIN
1.01 Acres
1.41 Acres
7.26 Acres
2.44 Acres
2.00 Acres
1.51 Acres
2.02 Acres
1.14 Acres
1.11 Acres
1.05 Acres
MAP SHOWING A SECTION OF
BROCKTON
IN THE COUNTY OF
PLYMOUTH
IN THE STATE OF
MASSACHUSETTS