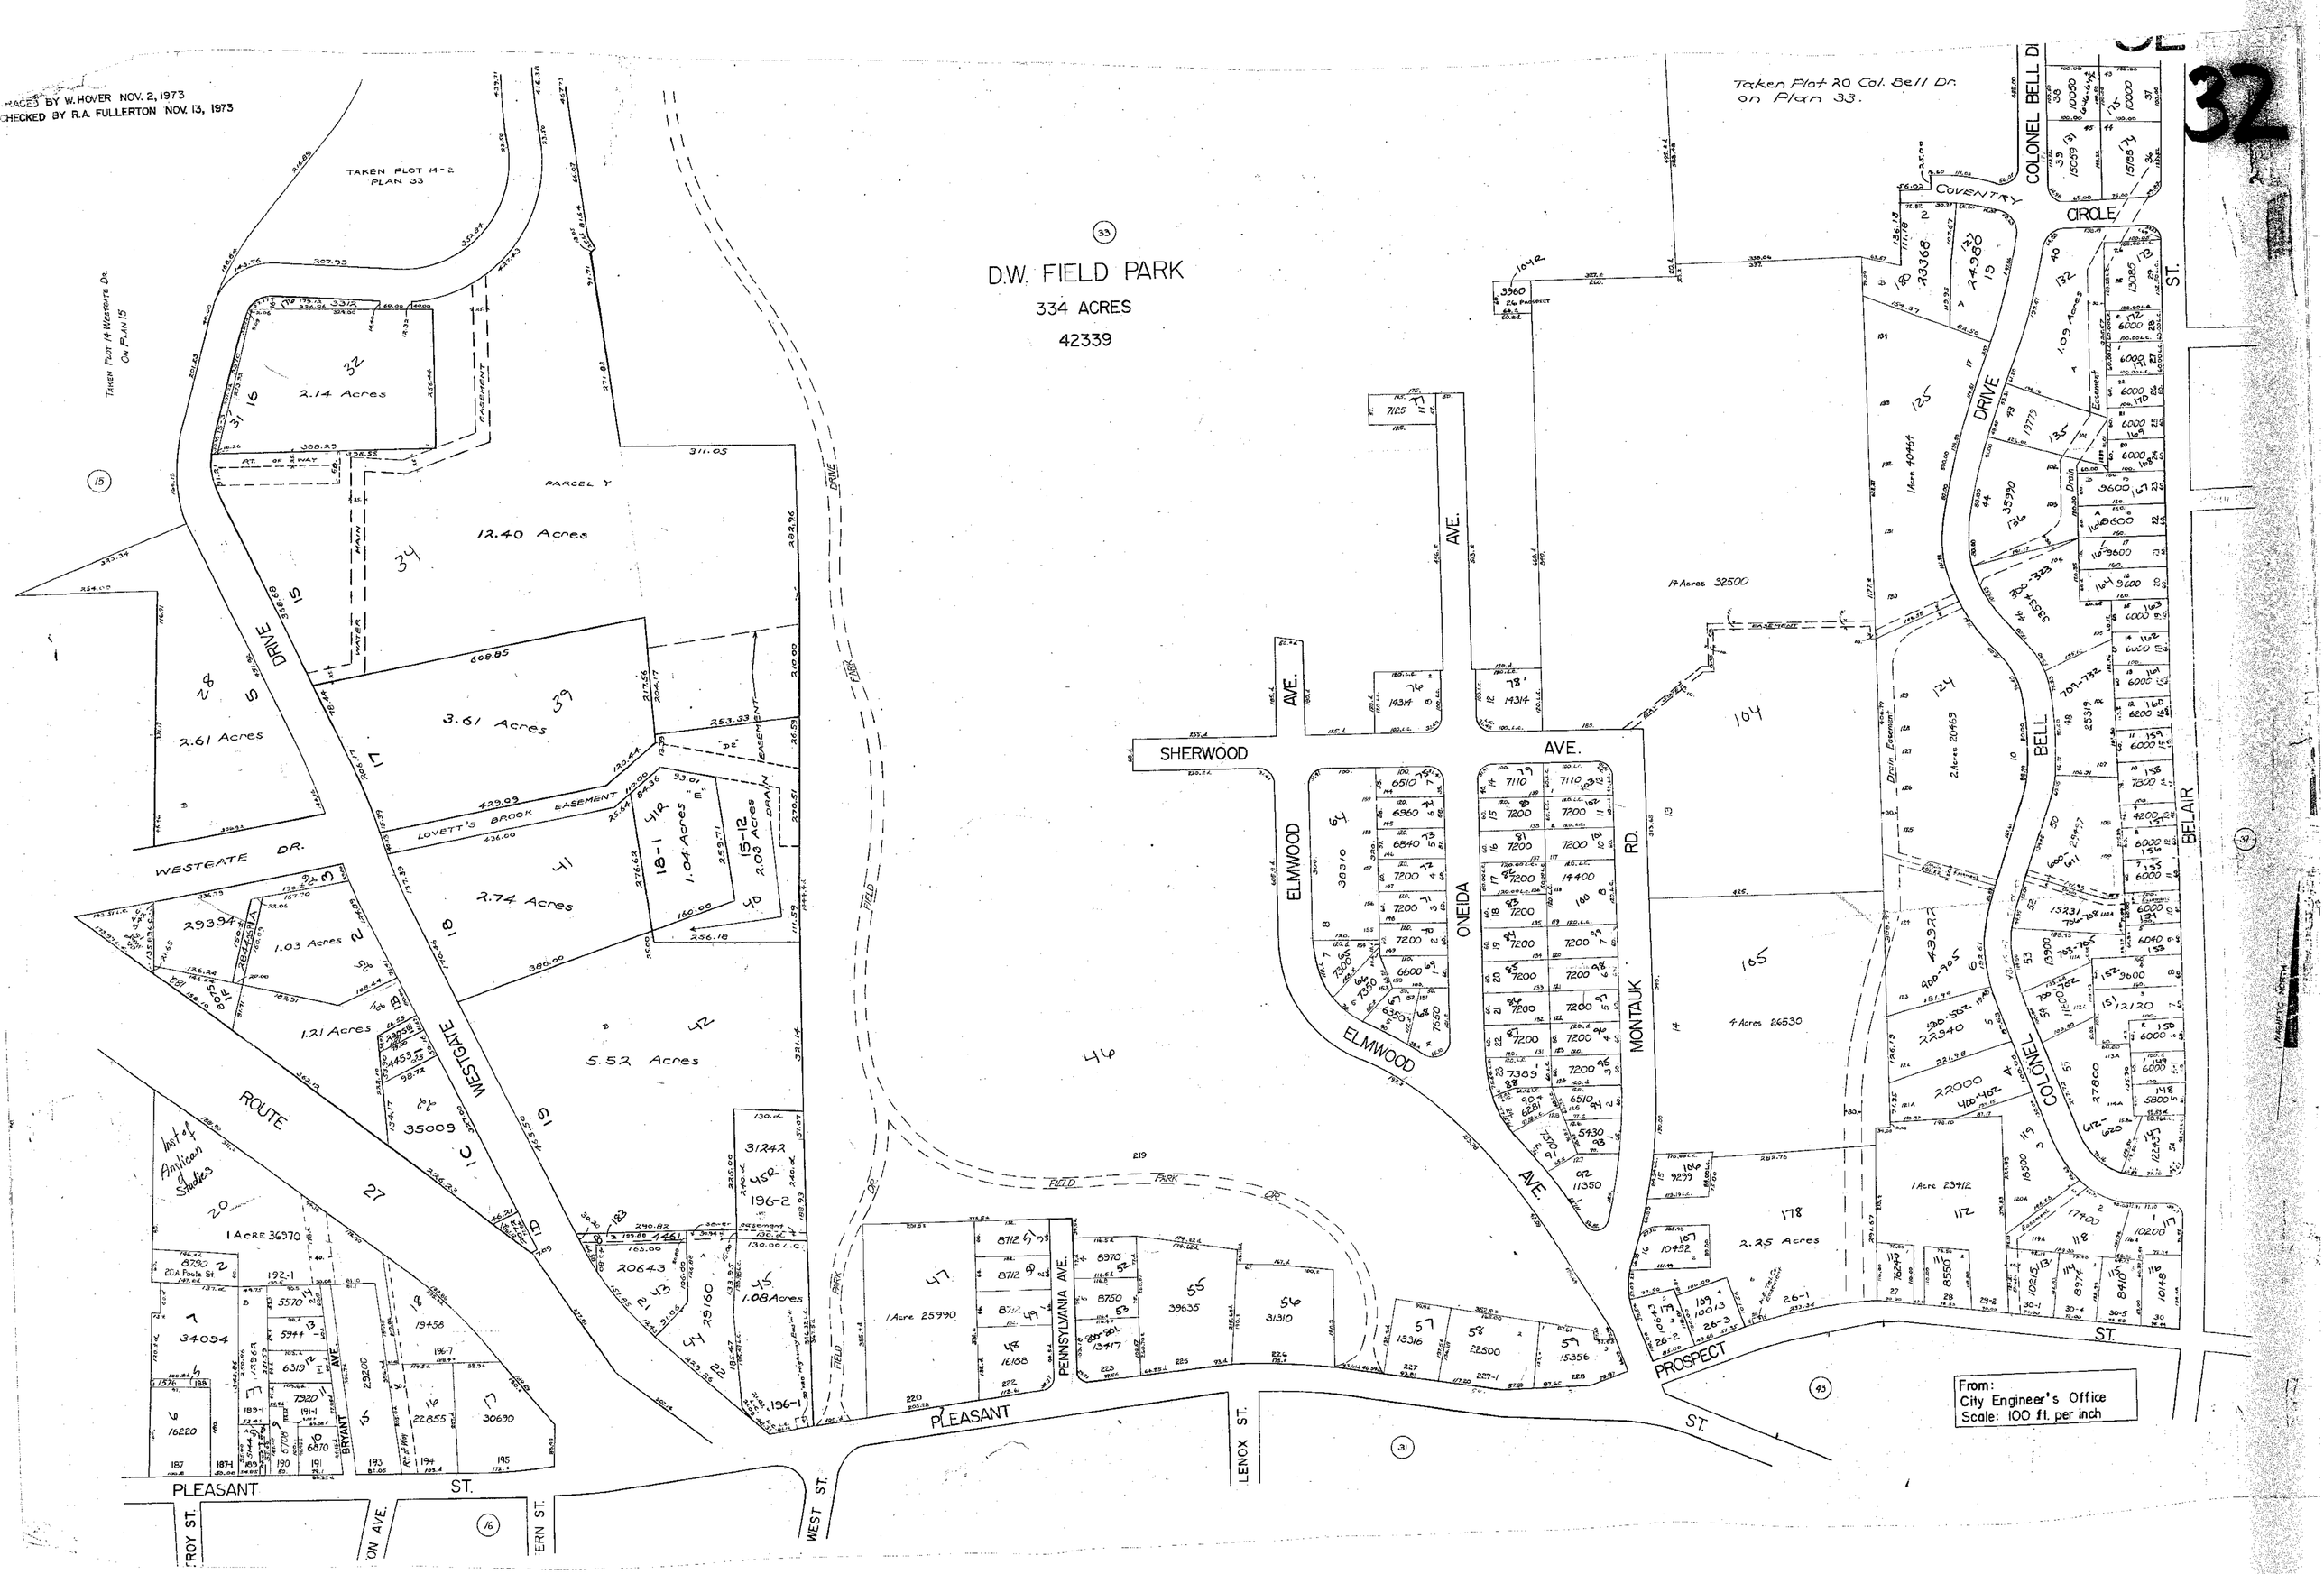

RACED BY W. HOVER NOV. 2, 1973
CHECKED BY R.A. FULLERTON NOV. 13, 1973
32
D.W. FIELD PARK
334 ACRES
42339
Taken Plot 20 Col. Bell Dr. on Plan 33.
TAKEN PLOT 14-2 PLAN 33
TAKEN PLOT 14 WESTGATE DR. ON PLAN 15
PARCEL Y
12.40 Acres
2.14 Acres
3.61 Acres
2.61 Acres
2.74 Acres
5.52 Acres
1.03 Acres
1.21 Acres
1.04 Acres
2.03 Acres
1.08 Acres
1 Acre 36970
1 Acre 25990
1 Acre 40464
1 Acre 23412
2.25 Acres
4 Acres 26530
14 Acres 32500
2 Acres 20469
1.09 Acres
WESTGATE DR.
ROUTE 27
WESTGATE DRIVE
LOVETT'S BROOK EASEMENT
SHERWOOD AVE.
ELMWOOD AVE.
ONEIDA AVE.
MONTAUK RD.
PENNSYLVANIA AVE.
PLEASANT ST.
PROSPECT ST.
COLONEL BELL DRIVE
COLONEL BELL CIRCLE
BELAIR ST.
FIELD PARK DR.
BRYANT AVE.
LENOX ST.
WEST ST.
From:
City Engineer's Office
Scale: 100 ft. per inch