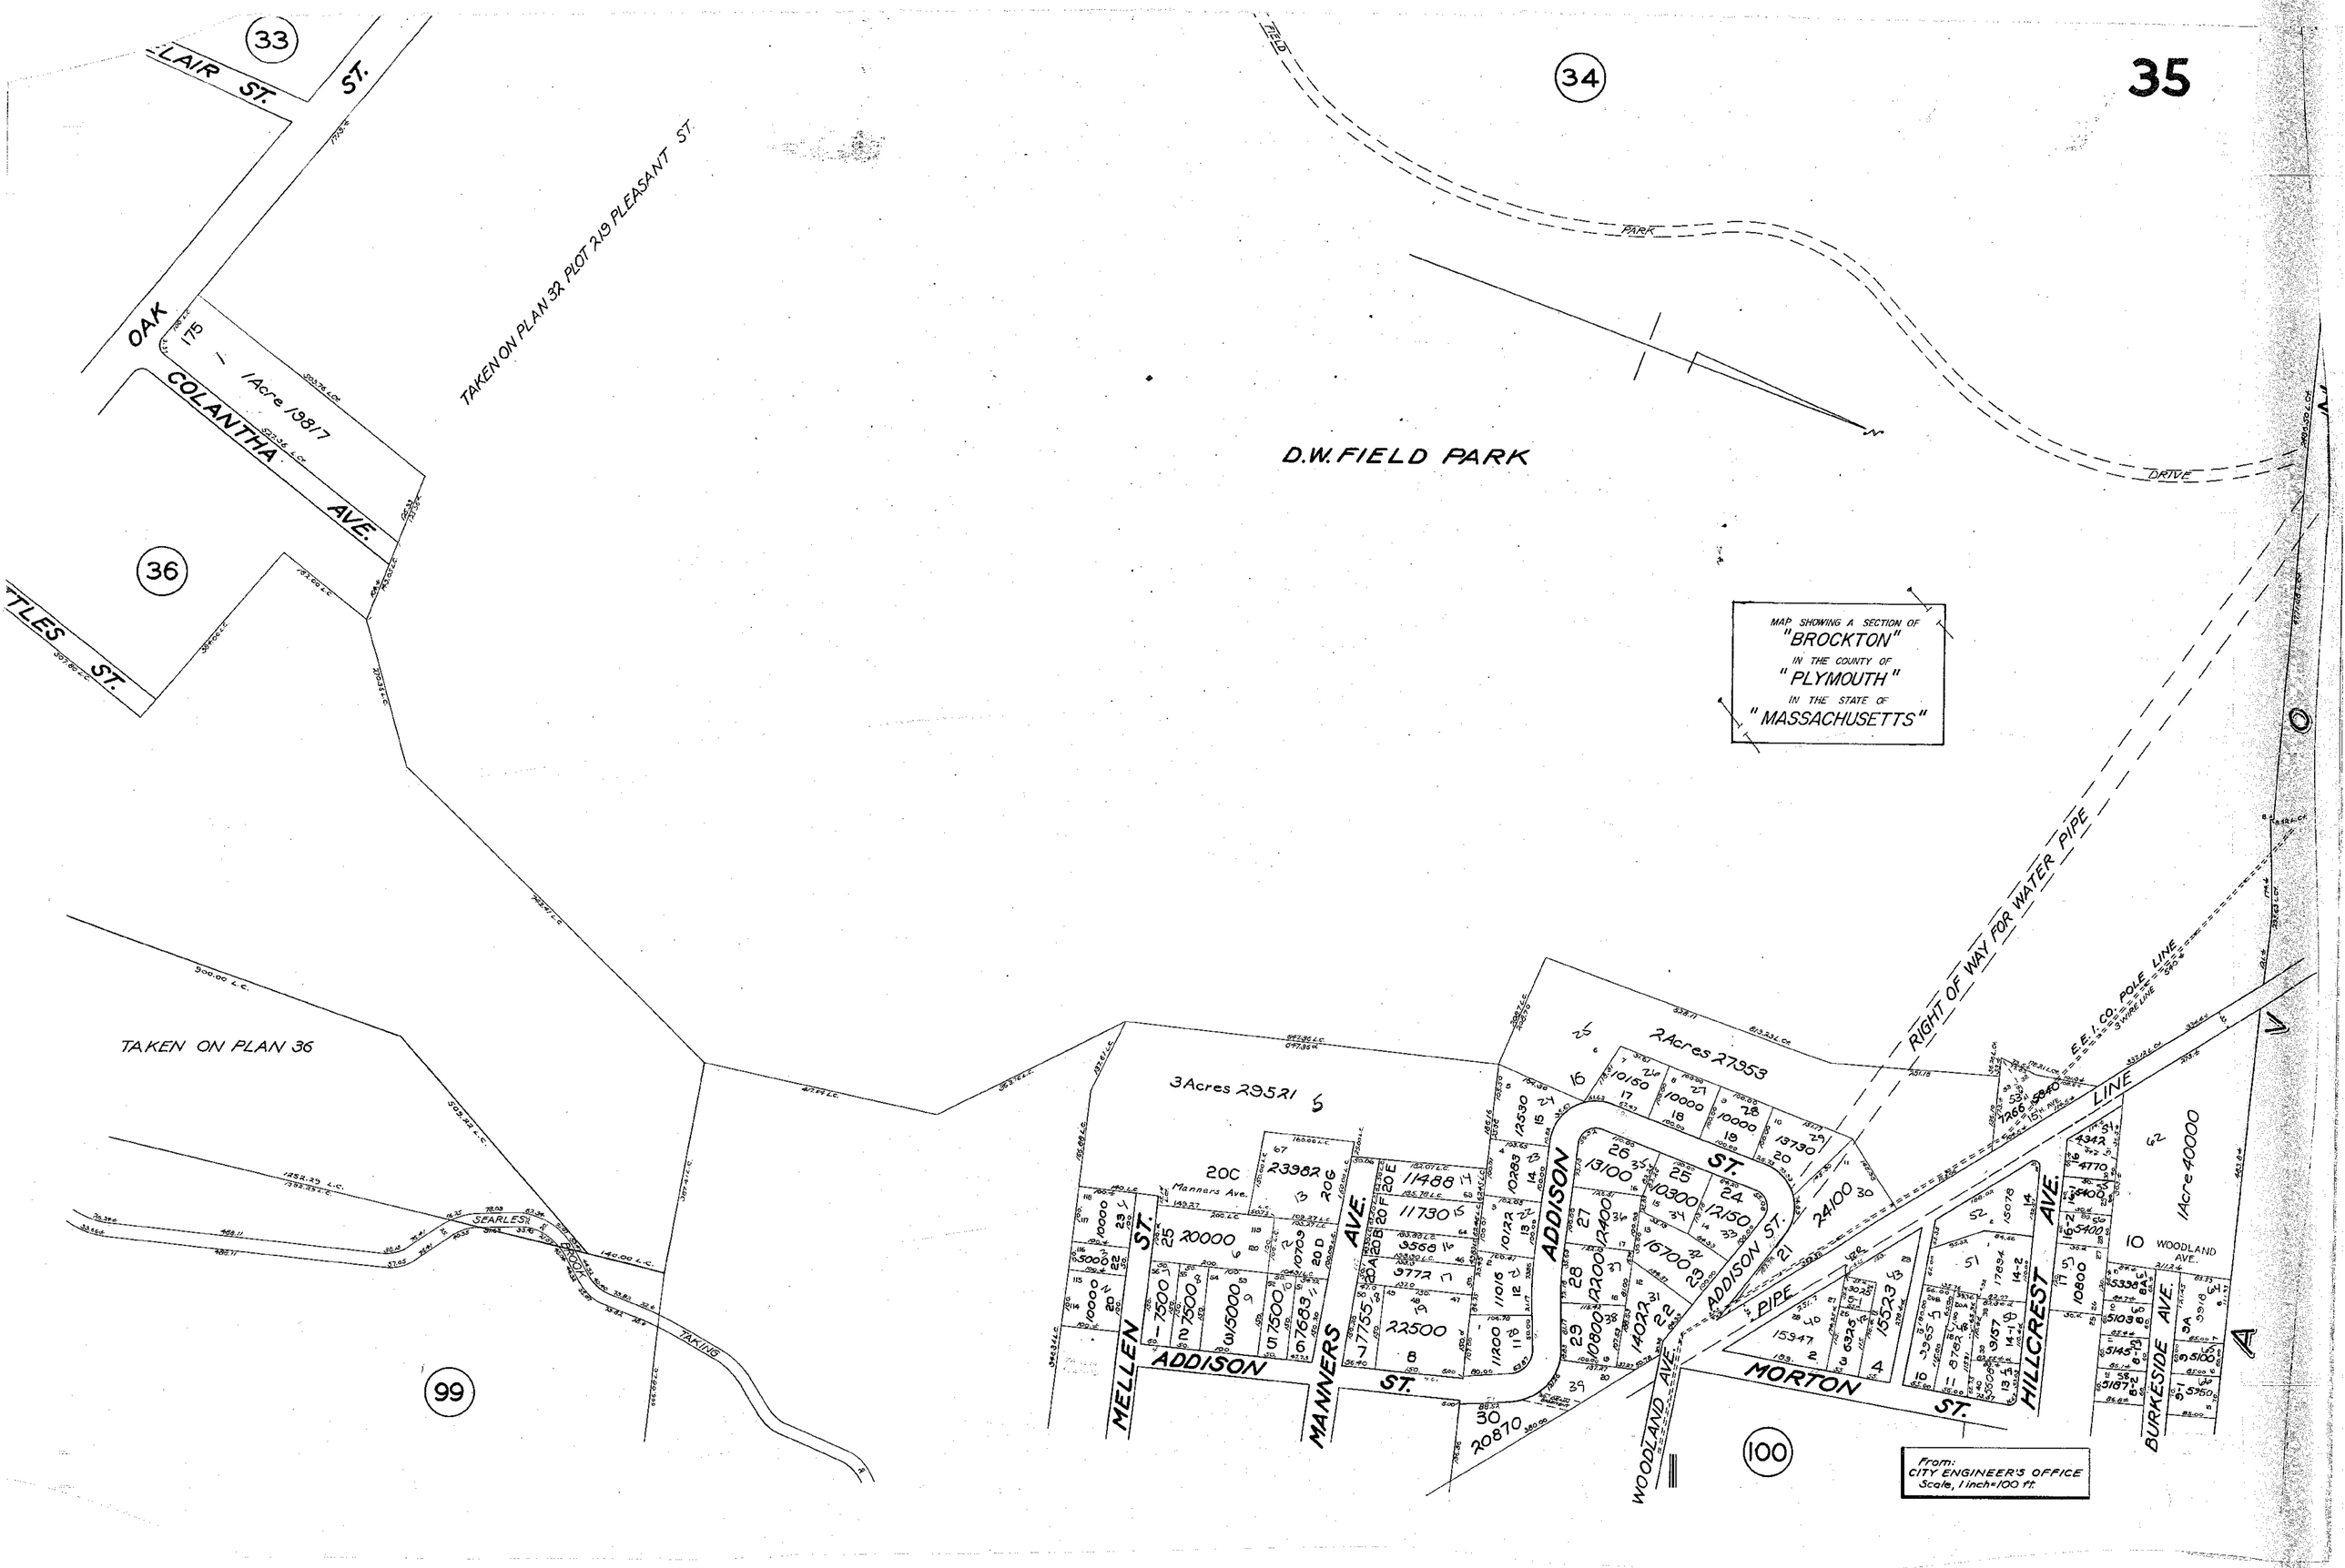
35
33
34
36
99
100
LAIR ST.
ST.
OAK
COLANTHA
AVE.
TTLES ST.
175
1 Acre 19817
TAKEN ON PLAN 32 PLOT 2,19 PLEASANT ST.
FIELD
PARK
DRIVE
D.W. FIELD PARK
MAP SHOWING A SECTION OF
"BROCKTON"
IN THE COUNTY OF
"PLYMOUTH"
IN THE STATE OF
"MASSACHUSETTS"
RIGHT OF WAY FOR WATER PIPE
E.E.I. CO. POLE LINE
3 WIRE LINE
TAKEN ON PLAN 36
SEARLES
TAKING
3 Acres 29521
2 Acres 27953
1 Acre 40000
20C
Manners Ave.
MELLEN ST.
ADDISON ST.
MANNERS AVE
WOODLAND AVE.
MORTON ST.
HILLCREST AVE.
BURKESIDE AVE.
WOODLAND AVE.
PIPE
LINE
From:
CITY ENGINEER'S OFFICE
Scale, 1 inch=100 ft.