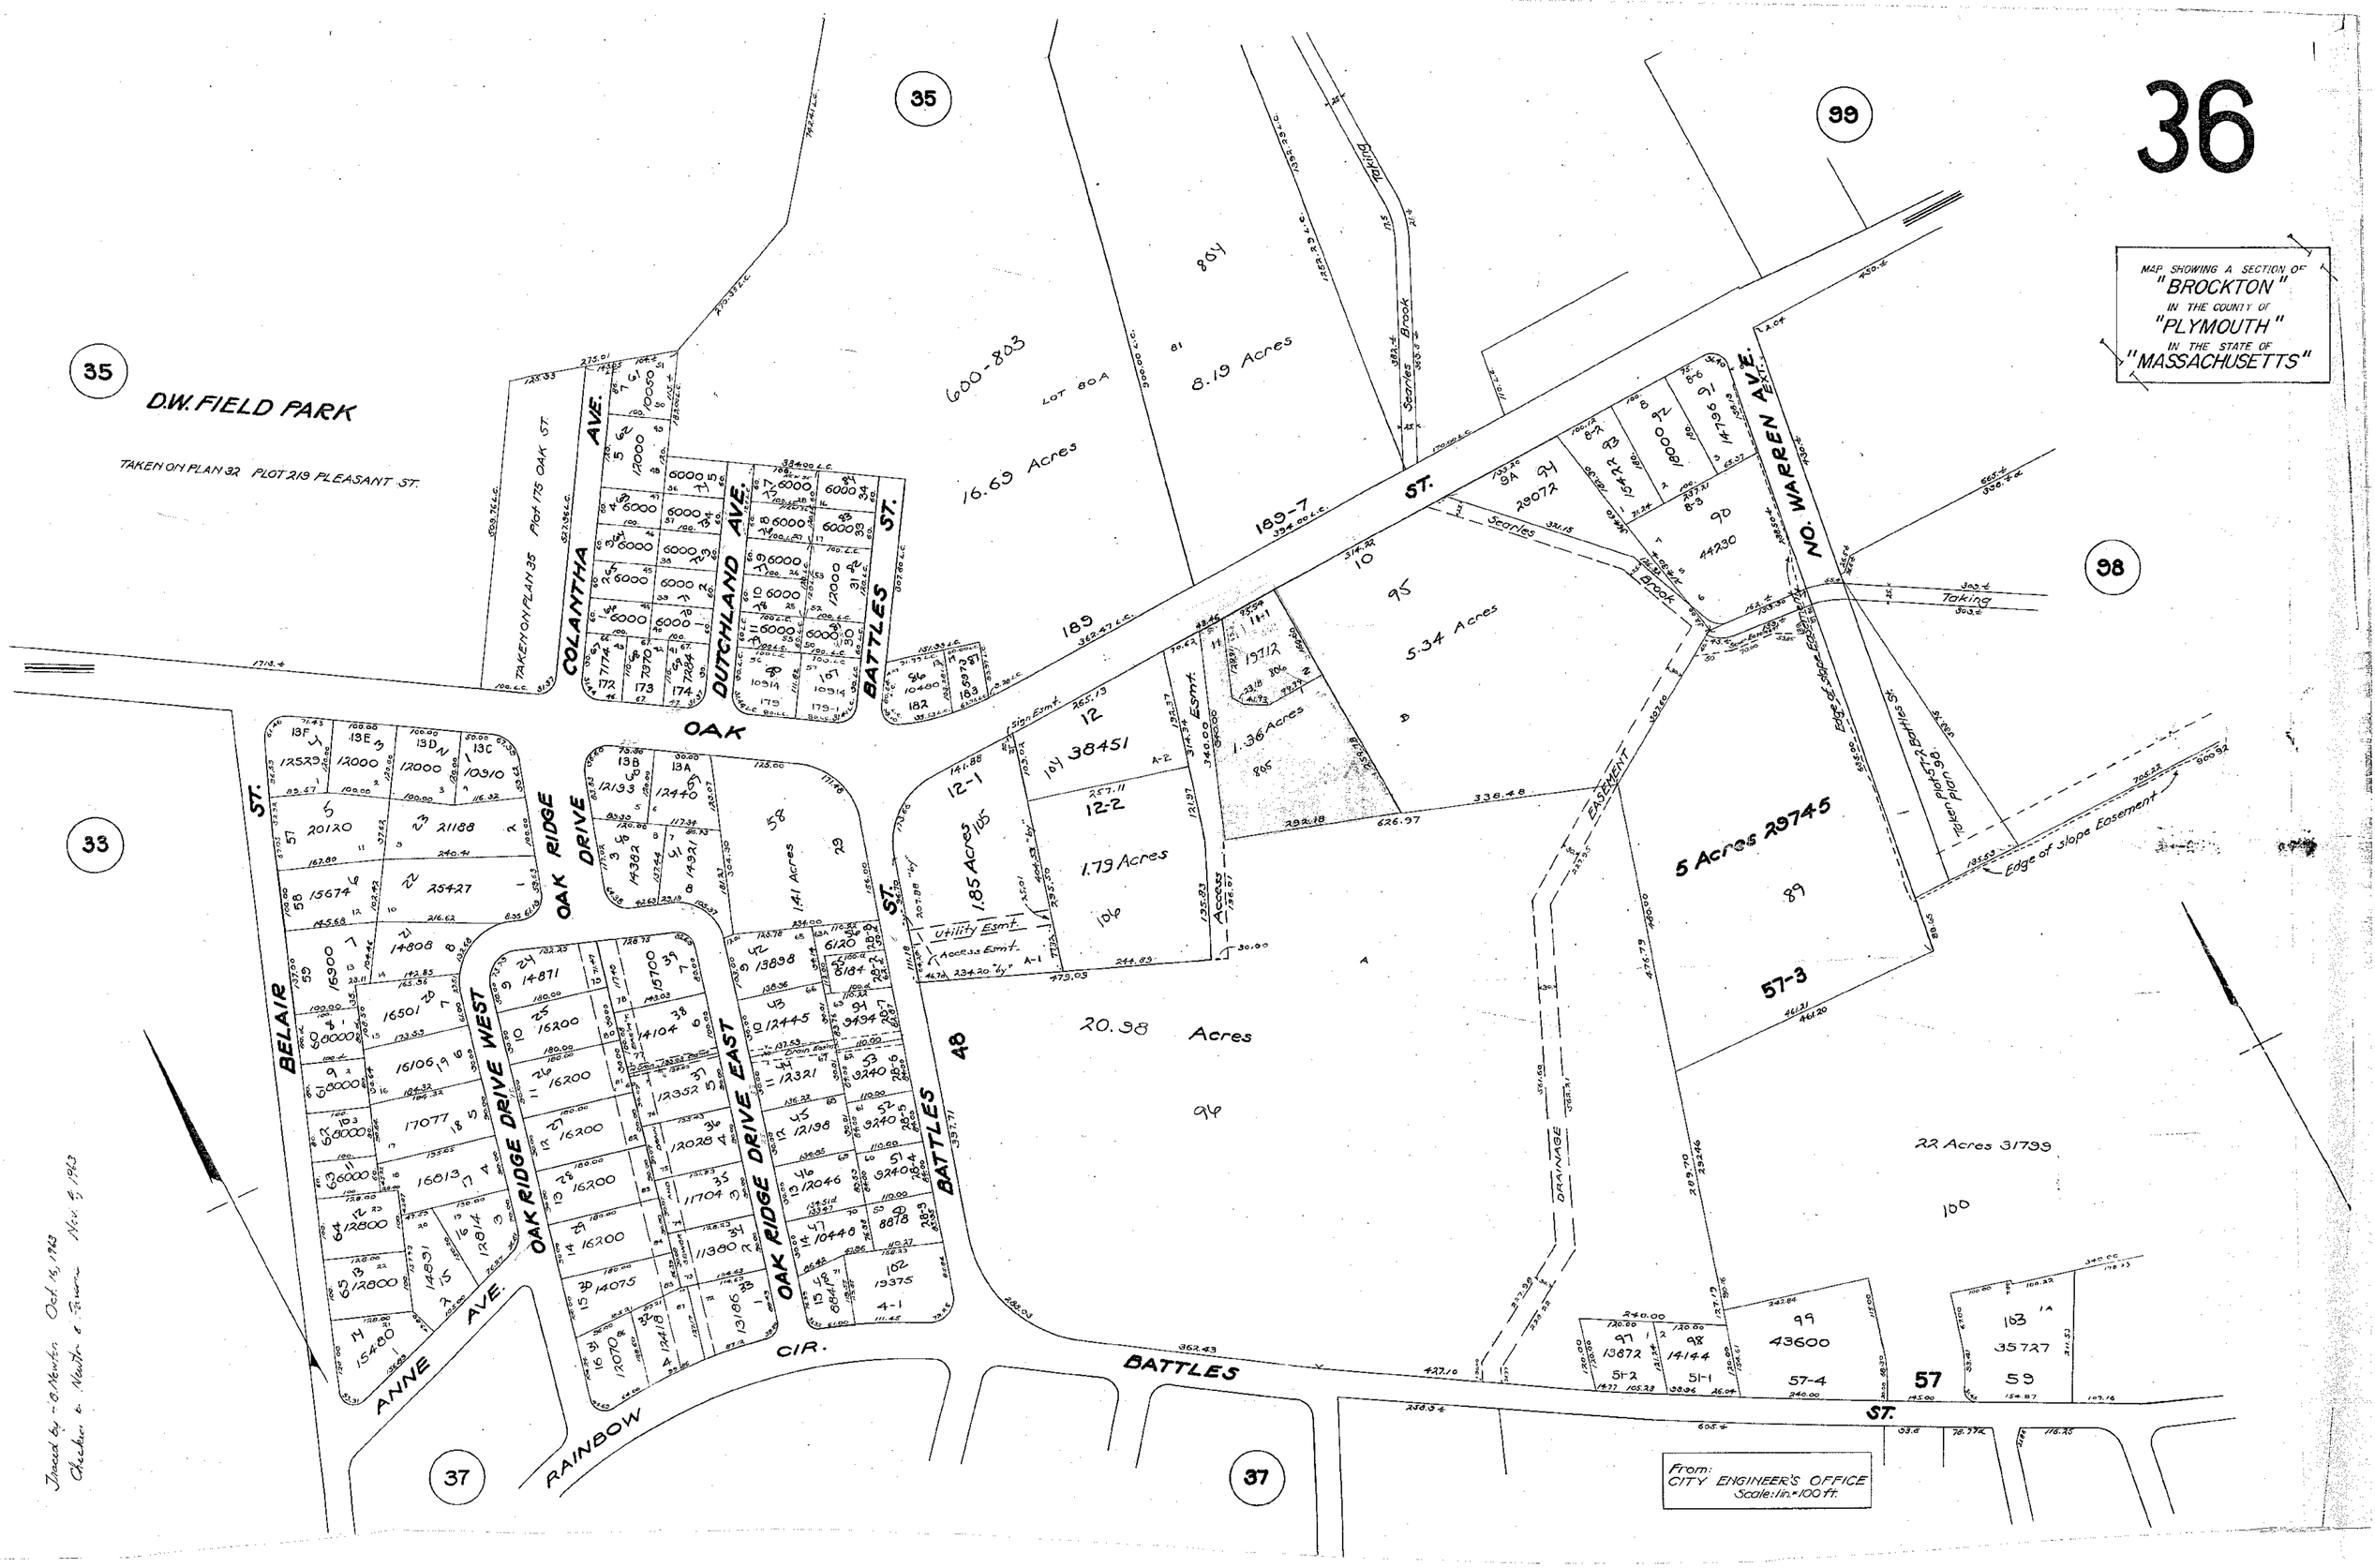
36
MAP SHOWING A SECTION OF "BROCKTON" IN THE COUNTY OF "PLYMOUTH" IN THE STATE OF "MASSACHUSETTS"
D.W. FIELD PARK
TAKEN ON PLAN 32 PLOT 219 PLEASANT ST.
TAKEN ON PLAN 35 Plot 175 OAK ST.
COLANTHA AVE.
DUTCHLAND AVE.
BATTLES ST.
OAK RIDGE DRIVE
OAK RIDGE DRIVE WEST
OAK RIDGE DRIVE EAST
BELAIR ST.
ANNE AVE.
RAINBOW CIR.
BATTLES ST.
NO. WARREN AVE.
Taking
Searles Brook
Edge of slope Easement
Taken Plot 57-2 Battles St. Plan 98
Utility Esmt.
Access Esmt.
Sign Esmt.
Drain Esmt.
DRAINAGE EASEMENT
600-803
16.69 Acres
8.19 Acres
5.34 Acres
1.36 Acres
1.79 Acres
1.85 Acres
1.41 Acres
20.98 Acres
5 Acres 29745
22 Acres 31799
From: CITY ENGINEER'S OFFICE Scale: 1in.=100 ft.
Traced by - B. Newton Oct. 16, 1963
Checked by Newton & Fawcett Nov. 4, 1963