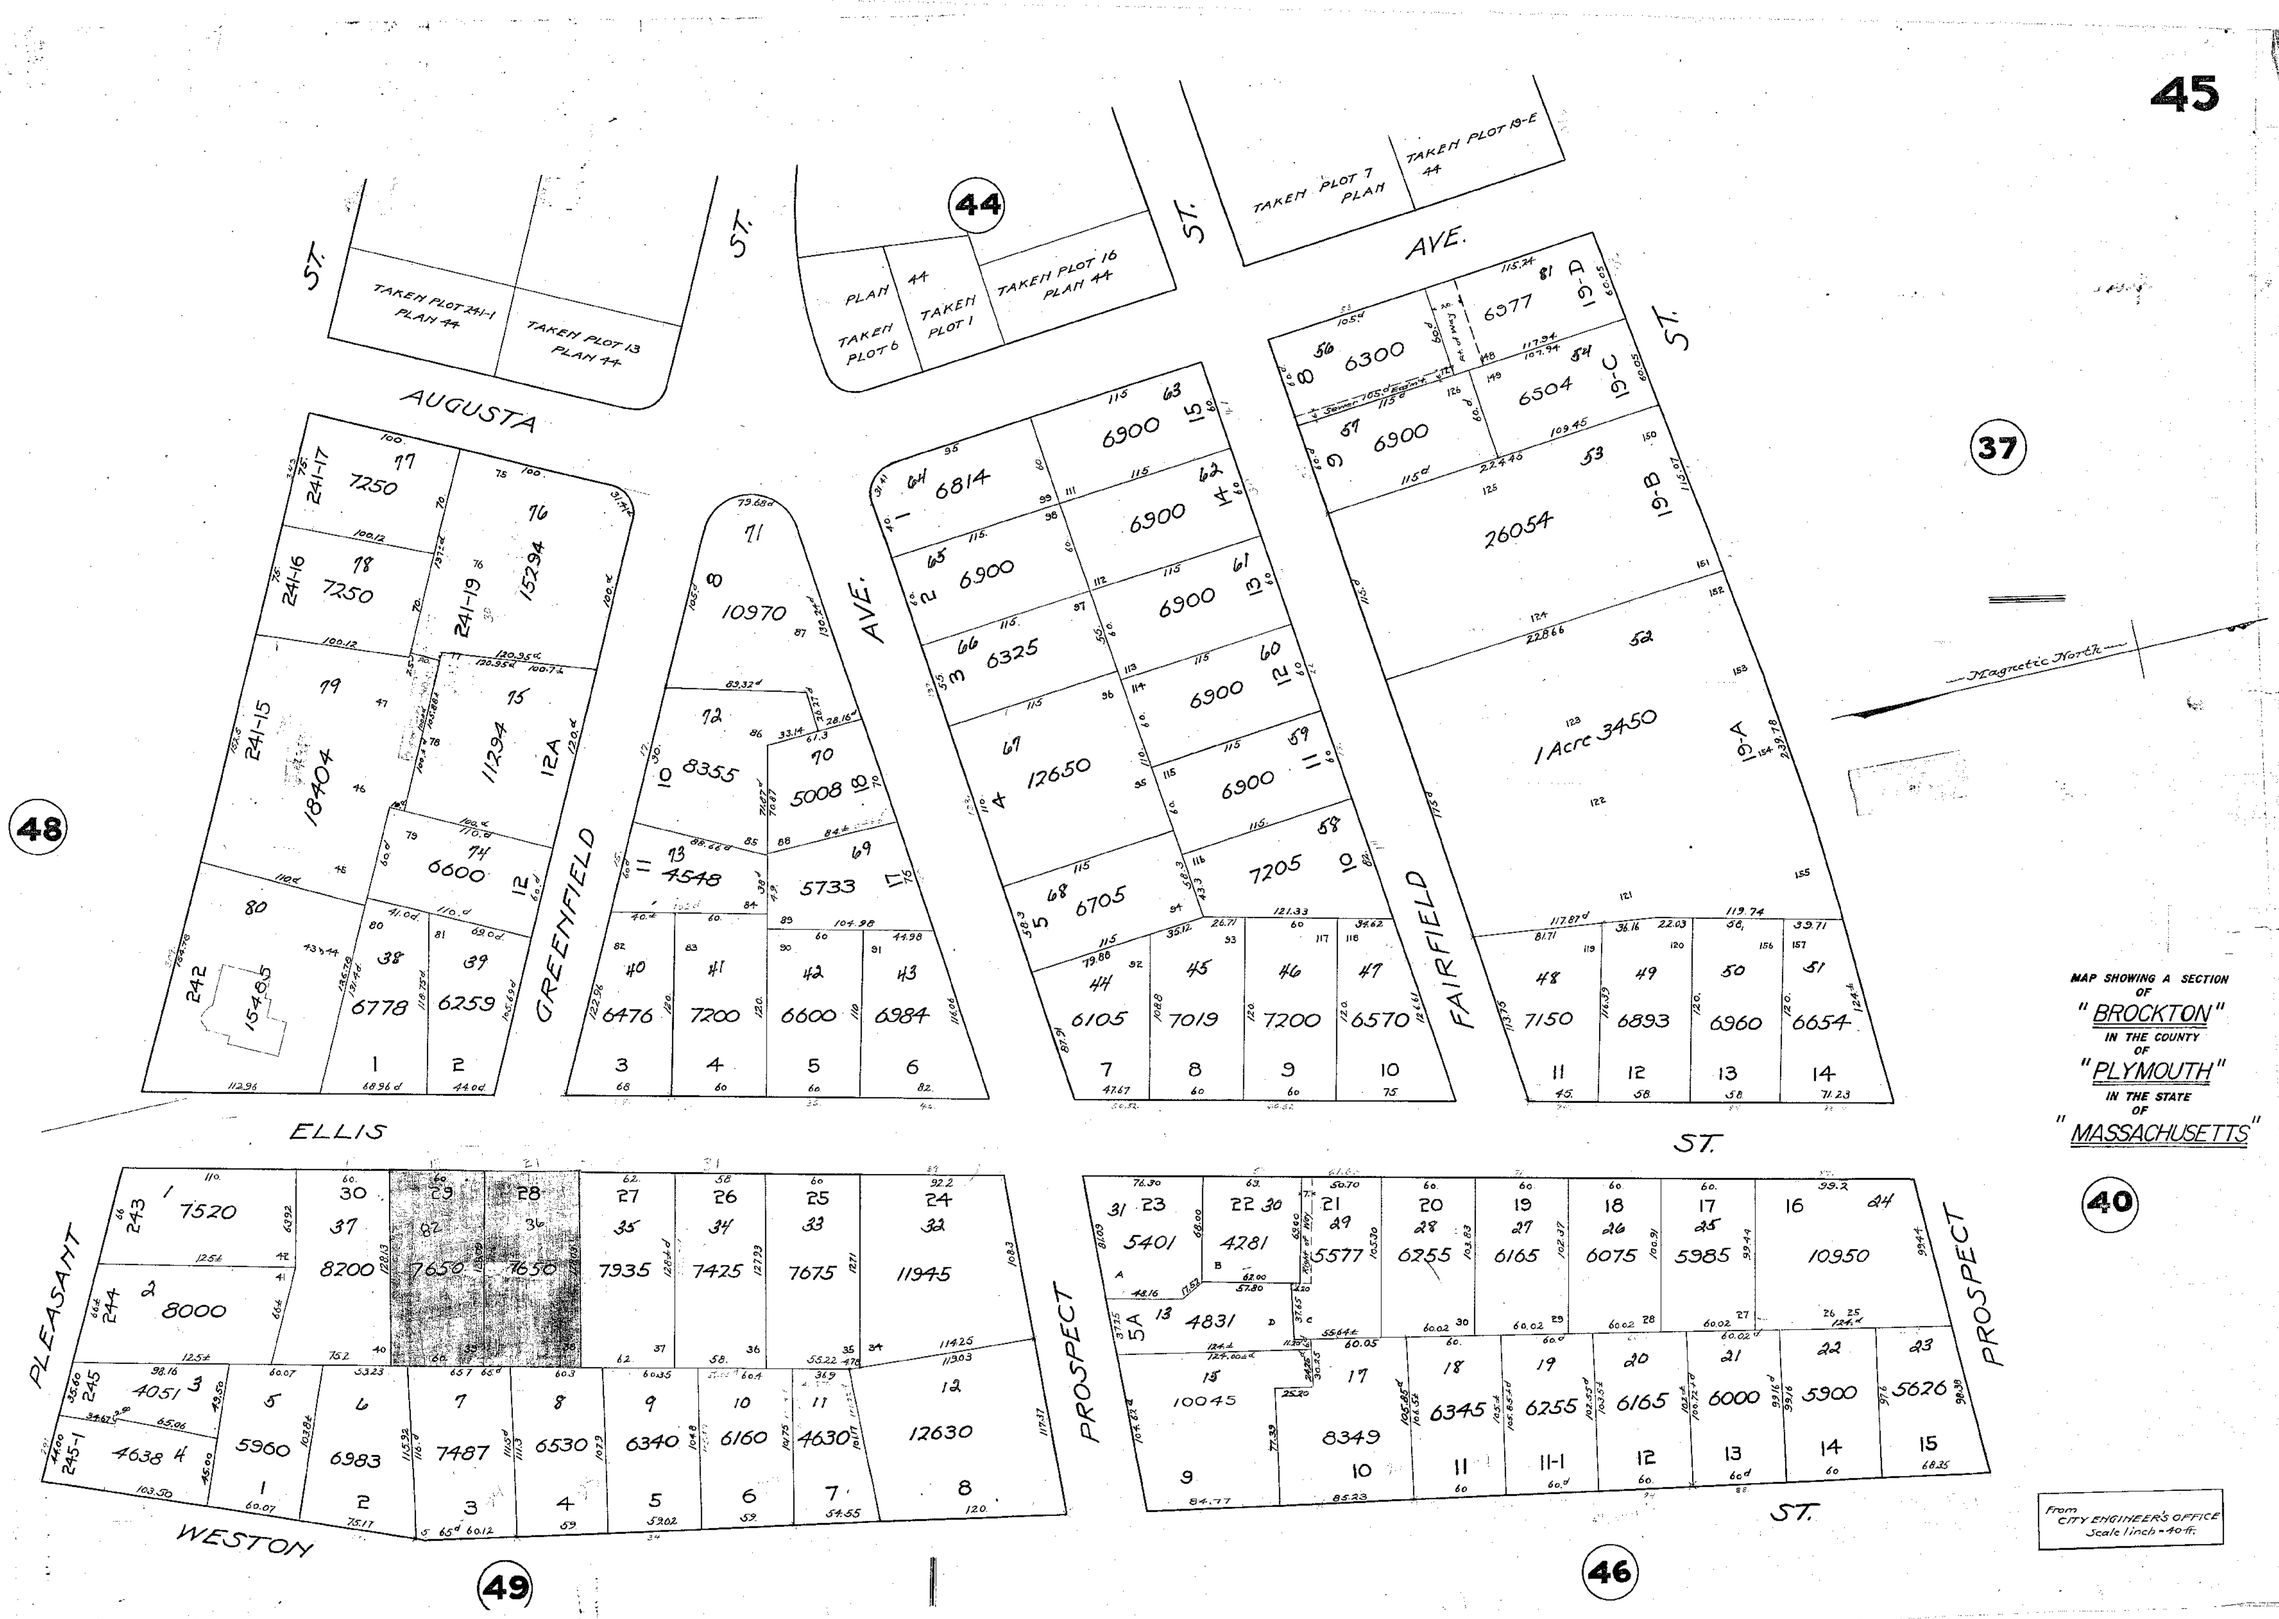
45
44
37
48
40
49
46
AUGUSTA ST.
GREENFIELD AVE.
FAIRFIELD ST.
ELLIS ST.
PLEASANT ST.
WESTON ST.
PROSPECT ST.
TAKEN PLOT 241-1 PLAN 44
TAKEN PLOT 13 PLAN 44
PLAN 44
TAKEN PLOT 6
TAKEN PLOT 1
TAKEN PLOT 16 PLAN 44
TAKEN PLOT 7 PLAN
TAKEN PLOT 19-E 44
Magnetic North
1 Acre 3450
MAP SHOWING A SECTION OF "BROCKTON" IN THE COUNTY OF "PLYMOUTH" IN THE STATE OF "MASSACHUSETTS"
From CITY ENGINEER'S OFFICE Scale 1 inch = 40 ft.