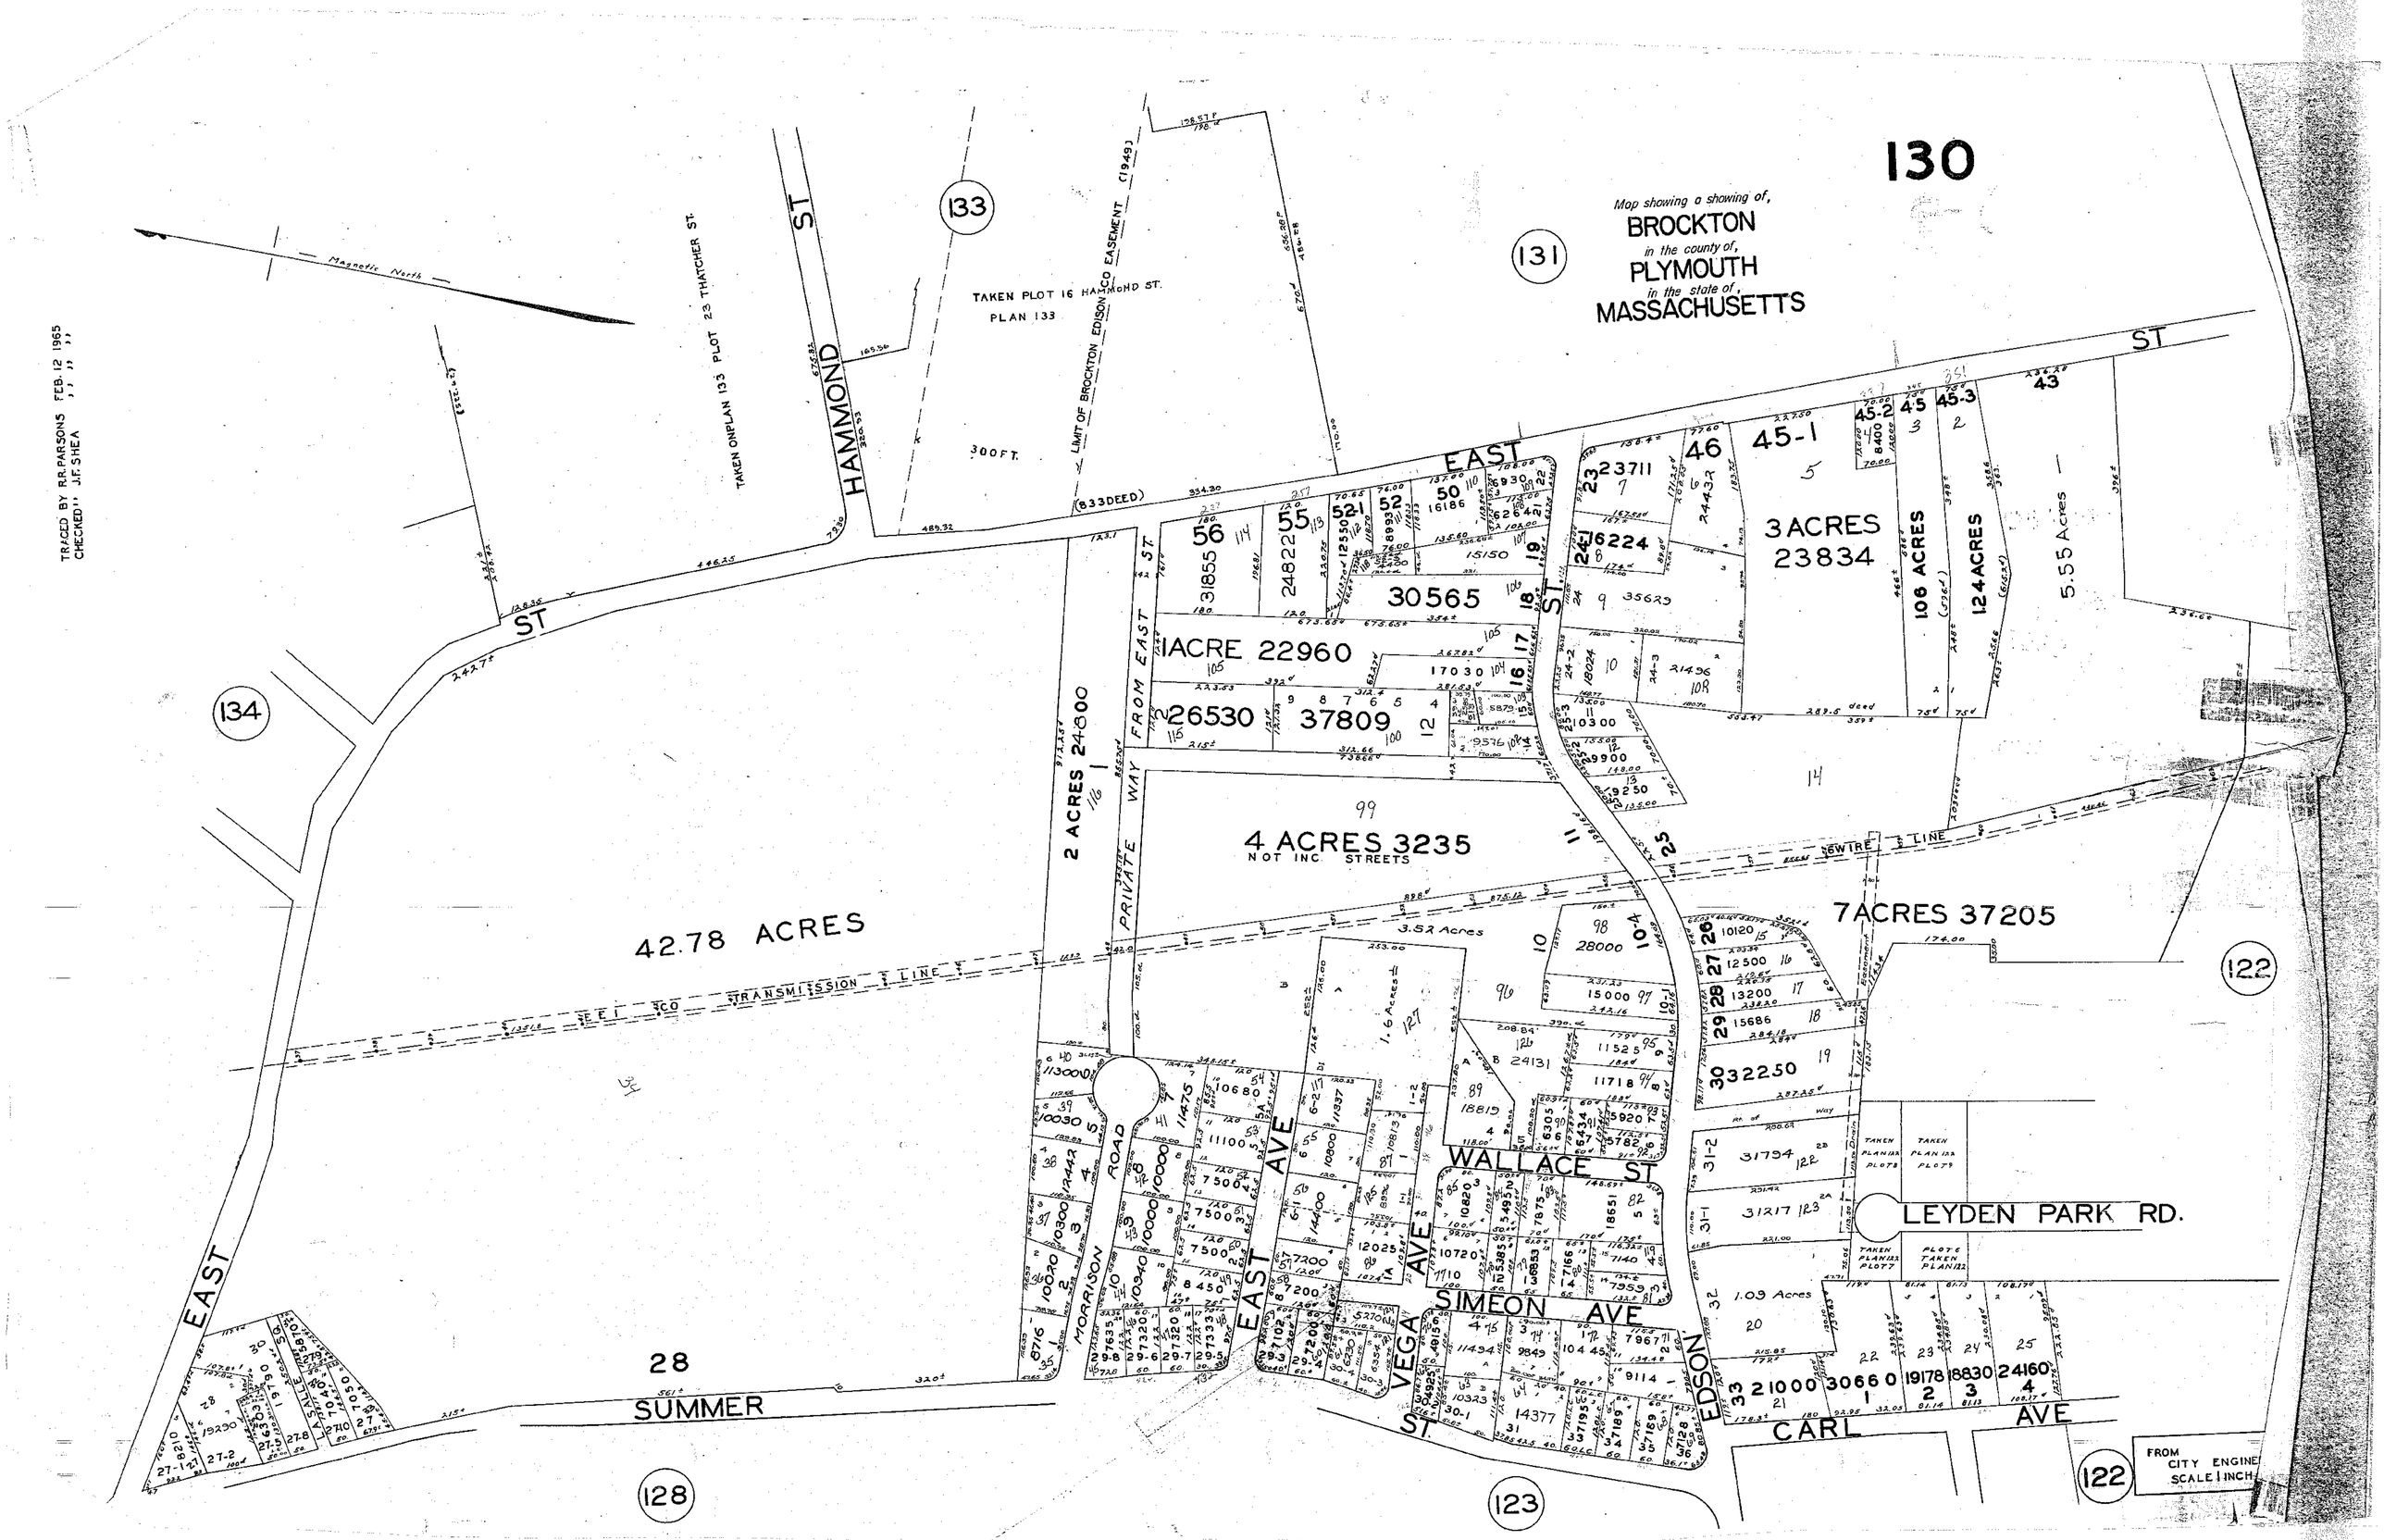
130
Map showing a showing of,
BROCKTON
in the county of,
PLYMOUTH
in the state of,
MASSACHUSETTS
TRACED BY R.R.PARSONS FEB. 12 1965
CHECKED" J.F.SHEA " " "
Magnetic North
TAKEN ONPLAN 133 PLOT 23 THATCHER ST.
TAKEN PLOT 16 HAMMOND ST.
PLAN 133
LIMIT OF BROCKTON EDISON CO EASEMENT (1949)
300 FT.
(833 DEED)
HAMMOND ST
EAST ST
EAST ST
EAST ST
PRIVATE WAY FROM EAST ST
42.78 ACRES
EEI CO TRANSMISSION LINE
6 WIRE LINE
4 ACRES 3235
NOT INC. STREETS
2 ACRES 24800
1 ACRE 22960
26530
37809
30565
3 ACRES 23834
1.06 ACRES
1.24 ACRES
5.55 Acres
7 ACRES 37205
3.52 Acres
1.6 Acres
1.09 Acres
WALLACE ST
SIMEON AVE
VEGA AVE
EAST AVE
MORRISON ROAD
EDSON ST
CARL AVE
LEYDEN PARK RD.
SUMMER
LASALLE SQ
FROM CITY ENGINE
SCALE 1 INCH
133
131
134
128
123
122
28