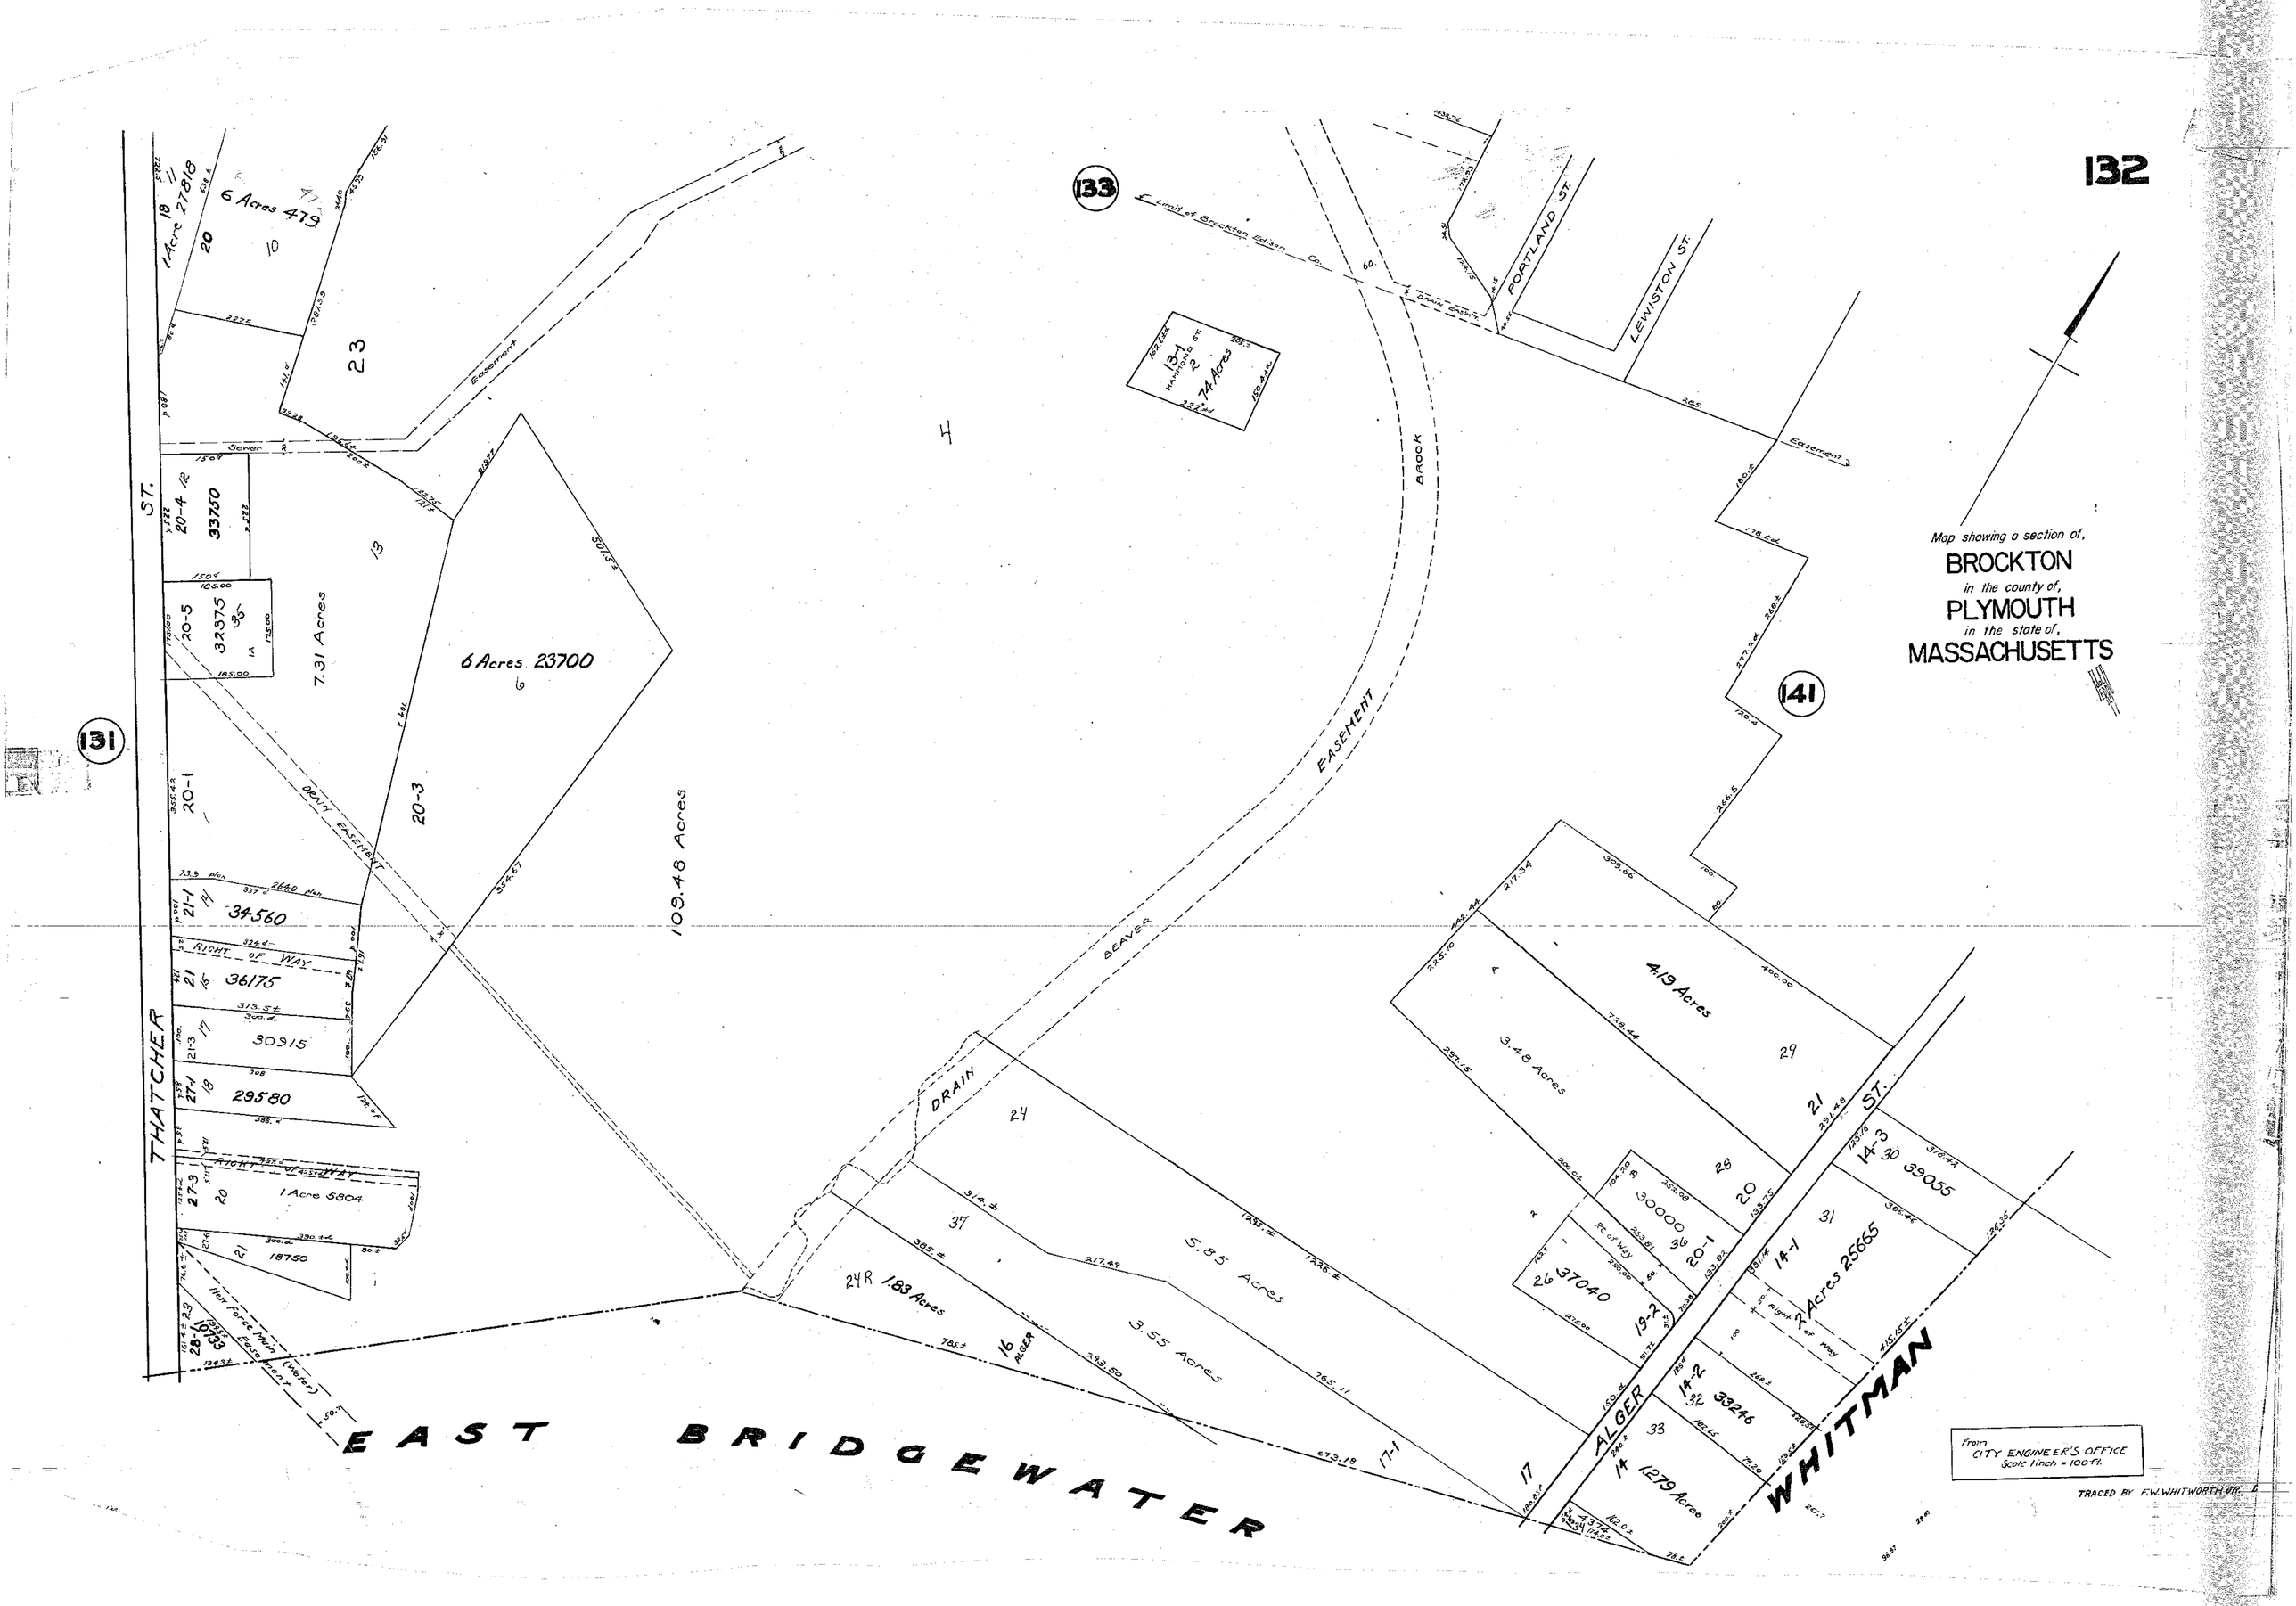
132
133
131
141
Map showing a section of,
BROCKTON
in the county of,
PLYMOUTH
in the state of,
MASSACHUSETTS
From
CITY ENGINEER'S OFFICE
Scale 1 inch = 100 ft.
TRACED BY F.W. WHITWORTH JR.
THATCHER ST.
EAST BRIDGEWATER
WHITMAN
ALGER ST.
PORTLAND ST.
LEWISTON ST.
BROOK
EASEMENT
BEAVER
DRAIN
DRAIN EASEMENT
Limit of Brockton Edison Co.
Easement
Sewer
6 Acres 479
1 Acre 27818
6 Acres 23700
7.31 Acres
109.48 Acres
33750
32375
34560
36175
30915
29580
1 Acre 5804
18750
4.19 Acres
3.48 Acres
5.85 Acres
3.55 Acres
1.83 Acres
30000
37040
39055
2 Acres 25665
33246
1.279 Acres
Right of Way
New Force Main (Water) Easement