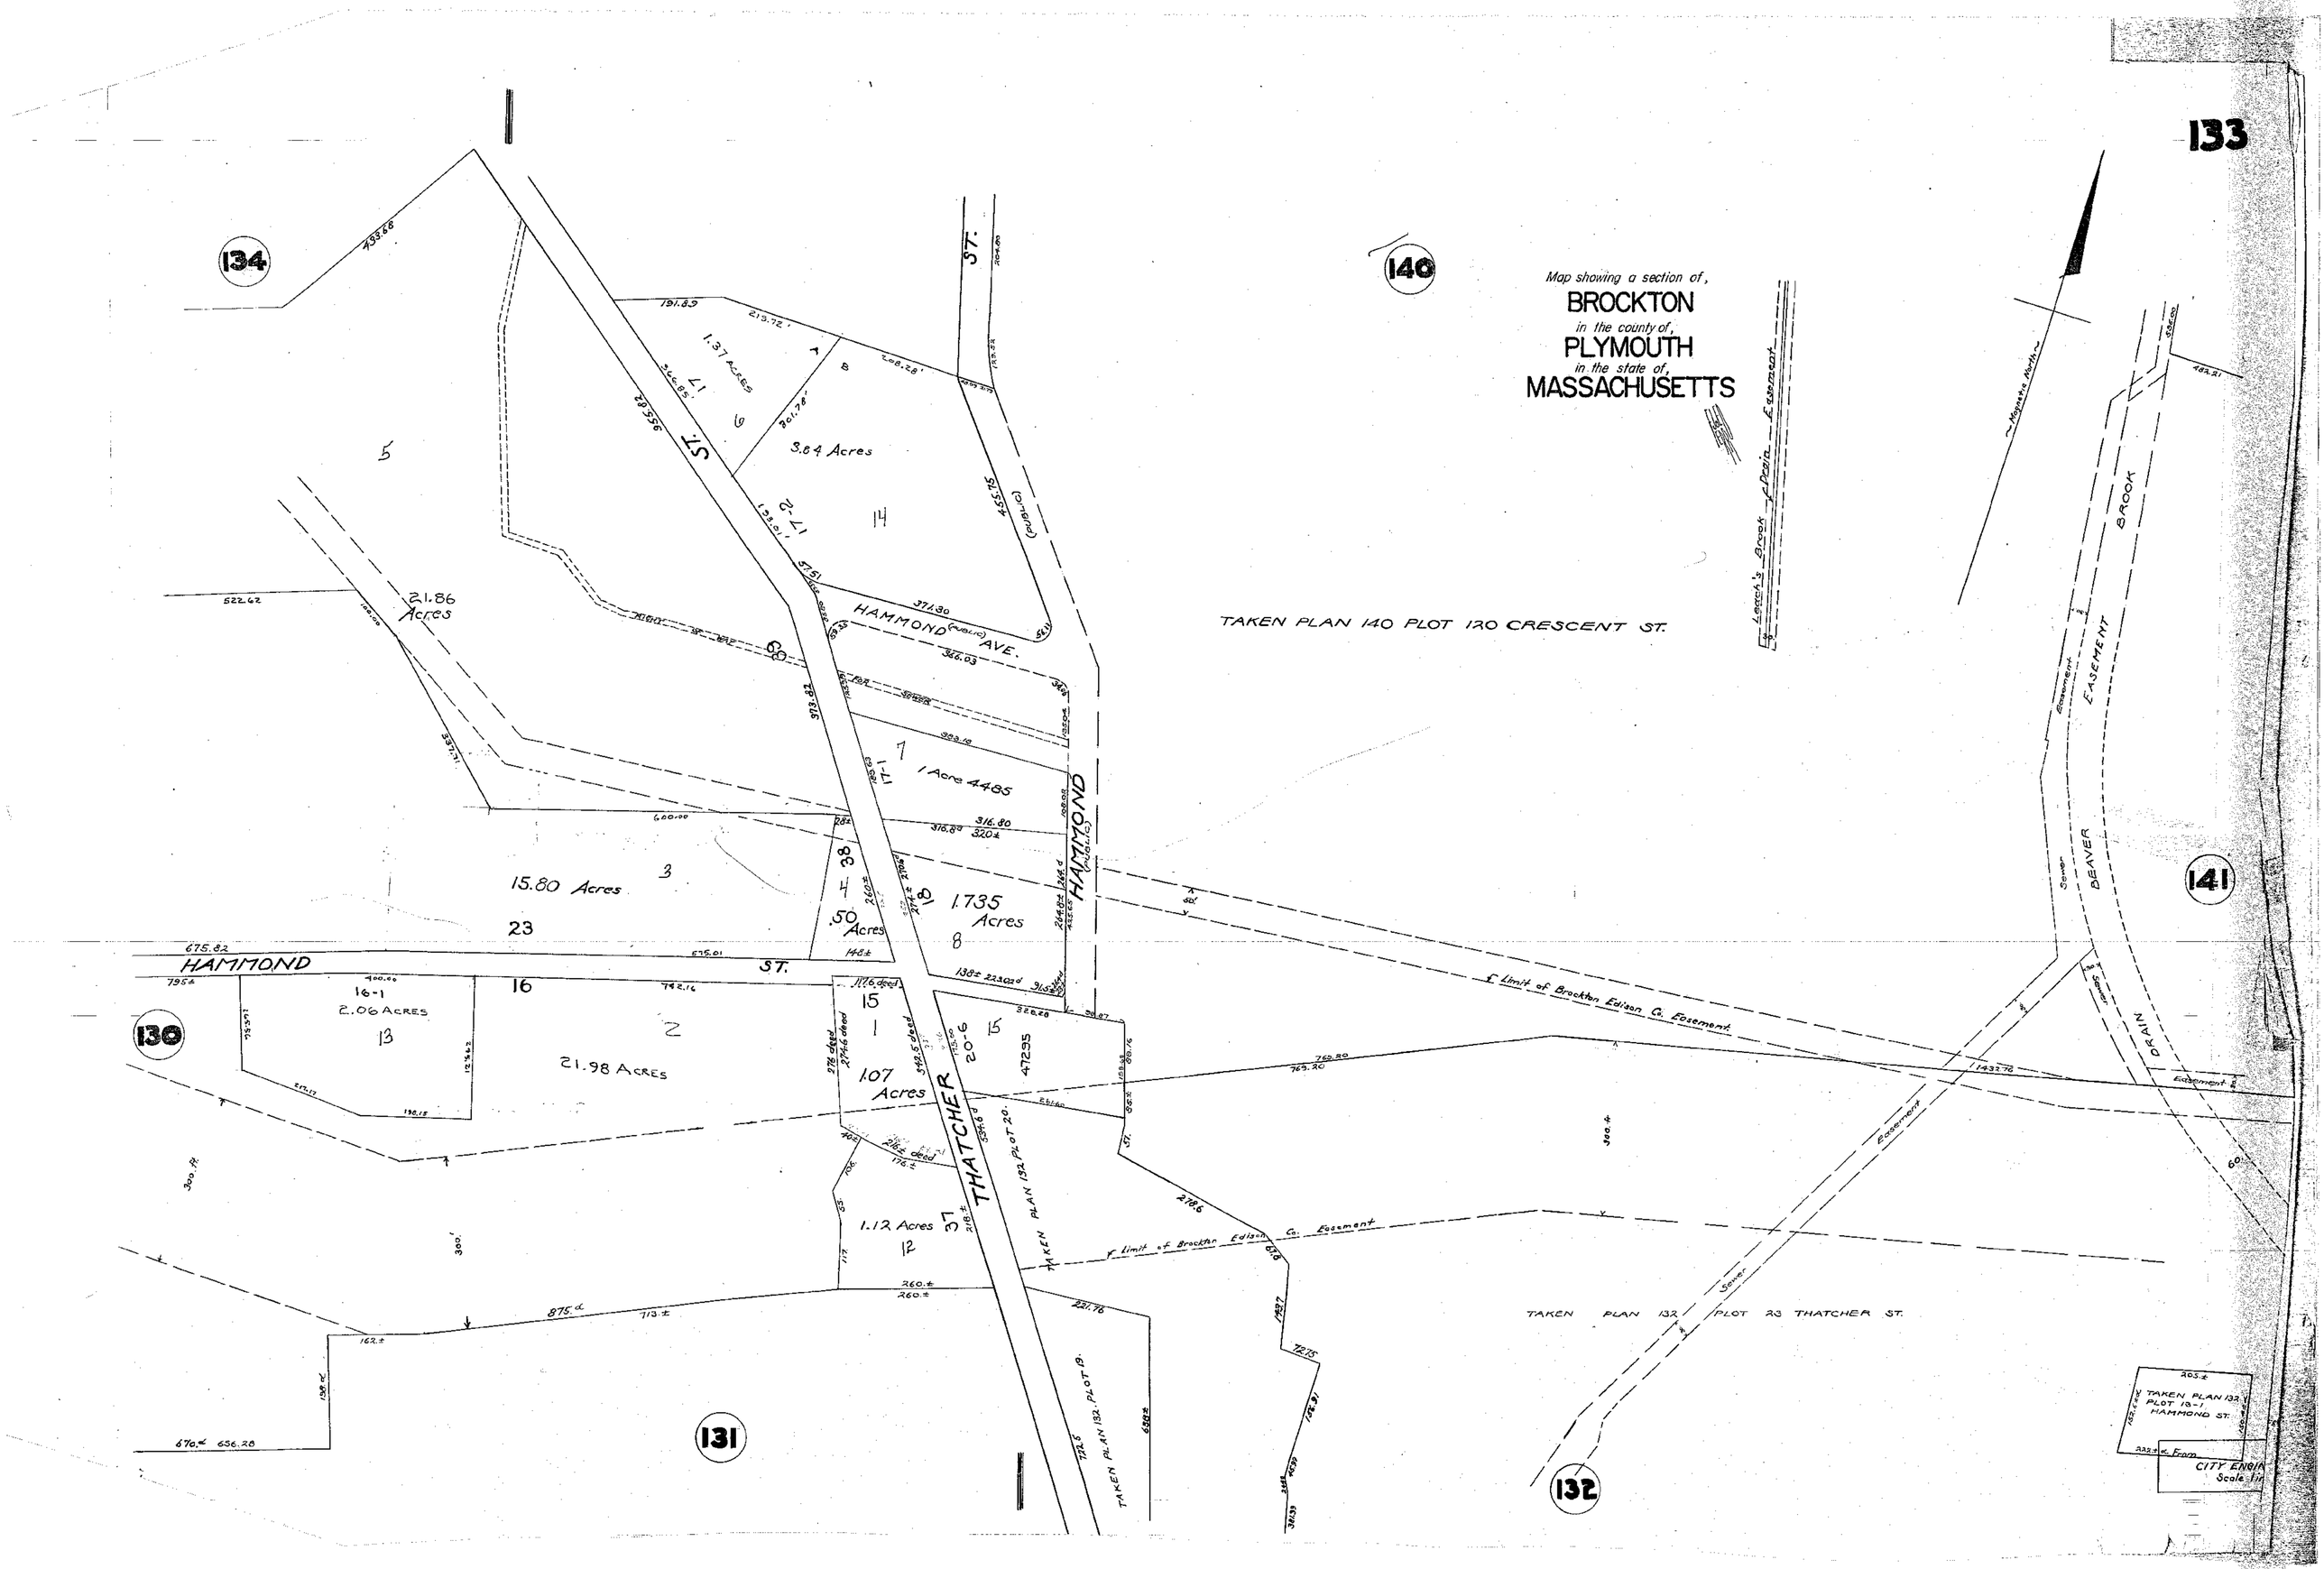

133
134
140
141
130
131
132
Map showing a section of,
BROCKTON
in the county of,
PLYMOUTH
in the state of,
MASSACHUSETTS
TAKEN PLAN 140 PLOT 120 CRESCENT ST.
TAKEN PLAN 132 PLOT 23 THATCHER ST.
HAMMOND AVE.
HAMMOND ST.
THATCHER ST.
BEAVER BROOK
EASEMENT
DRAIN
Leach's Brook
Drain Easement
Magnetic North
Limit of Brockton Edison Co. Easement
TAKEN PLAN 132 PLOT 20
TAKEN PLAN 132 PLOT 19
TAKEN PLAN 132 PLOT 13-1 HAMMOND ST.
CITY ENGIN
Scale 1in
1.37 Acres
3.84 Acres
21.86 Acres
15.80 Acres
1 Acre 4485
1.735 Acres
.50 Acres
2.06 Acres
21.98 Acres
1.07 Acres
1.12 Acres