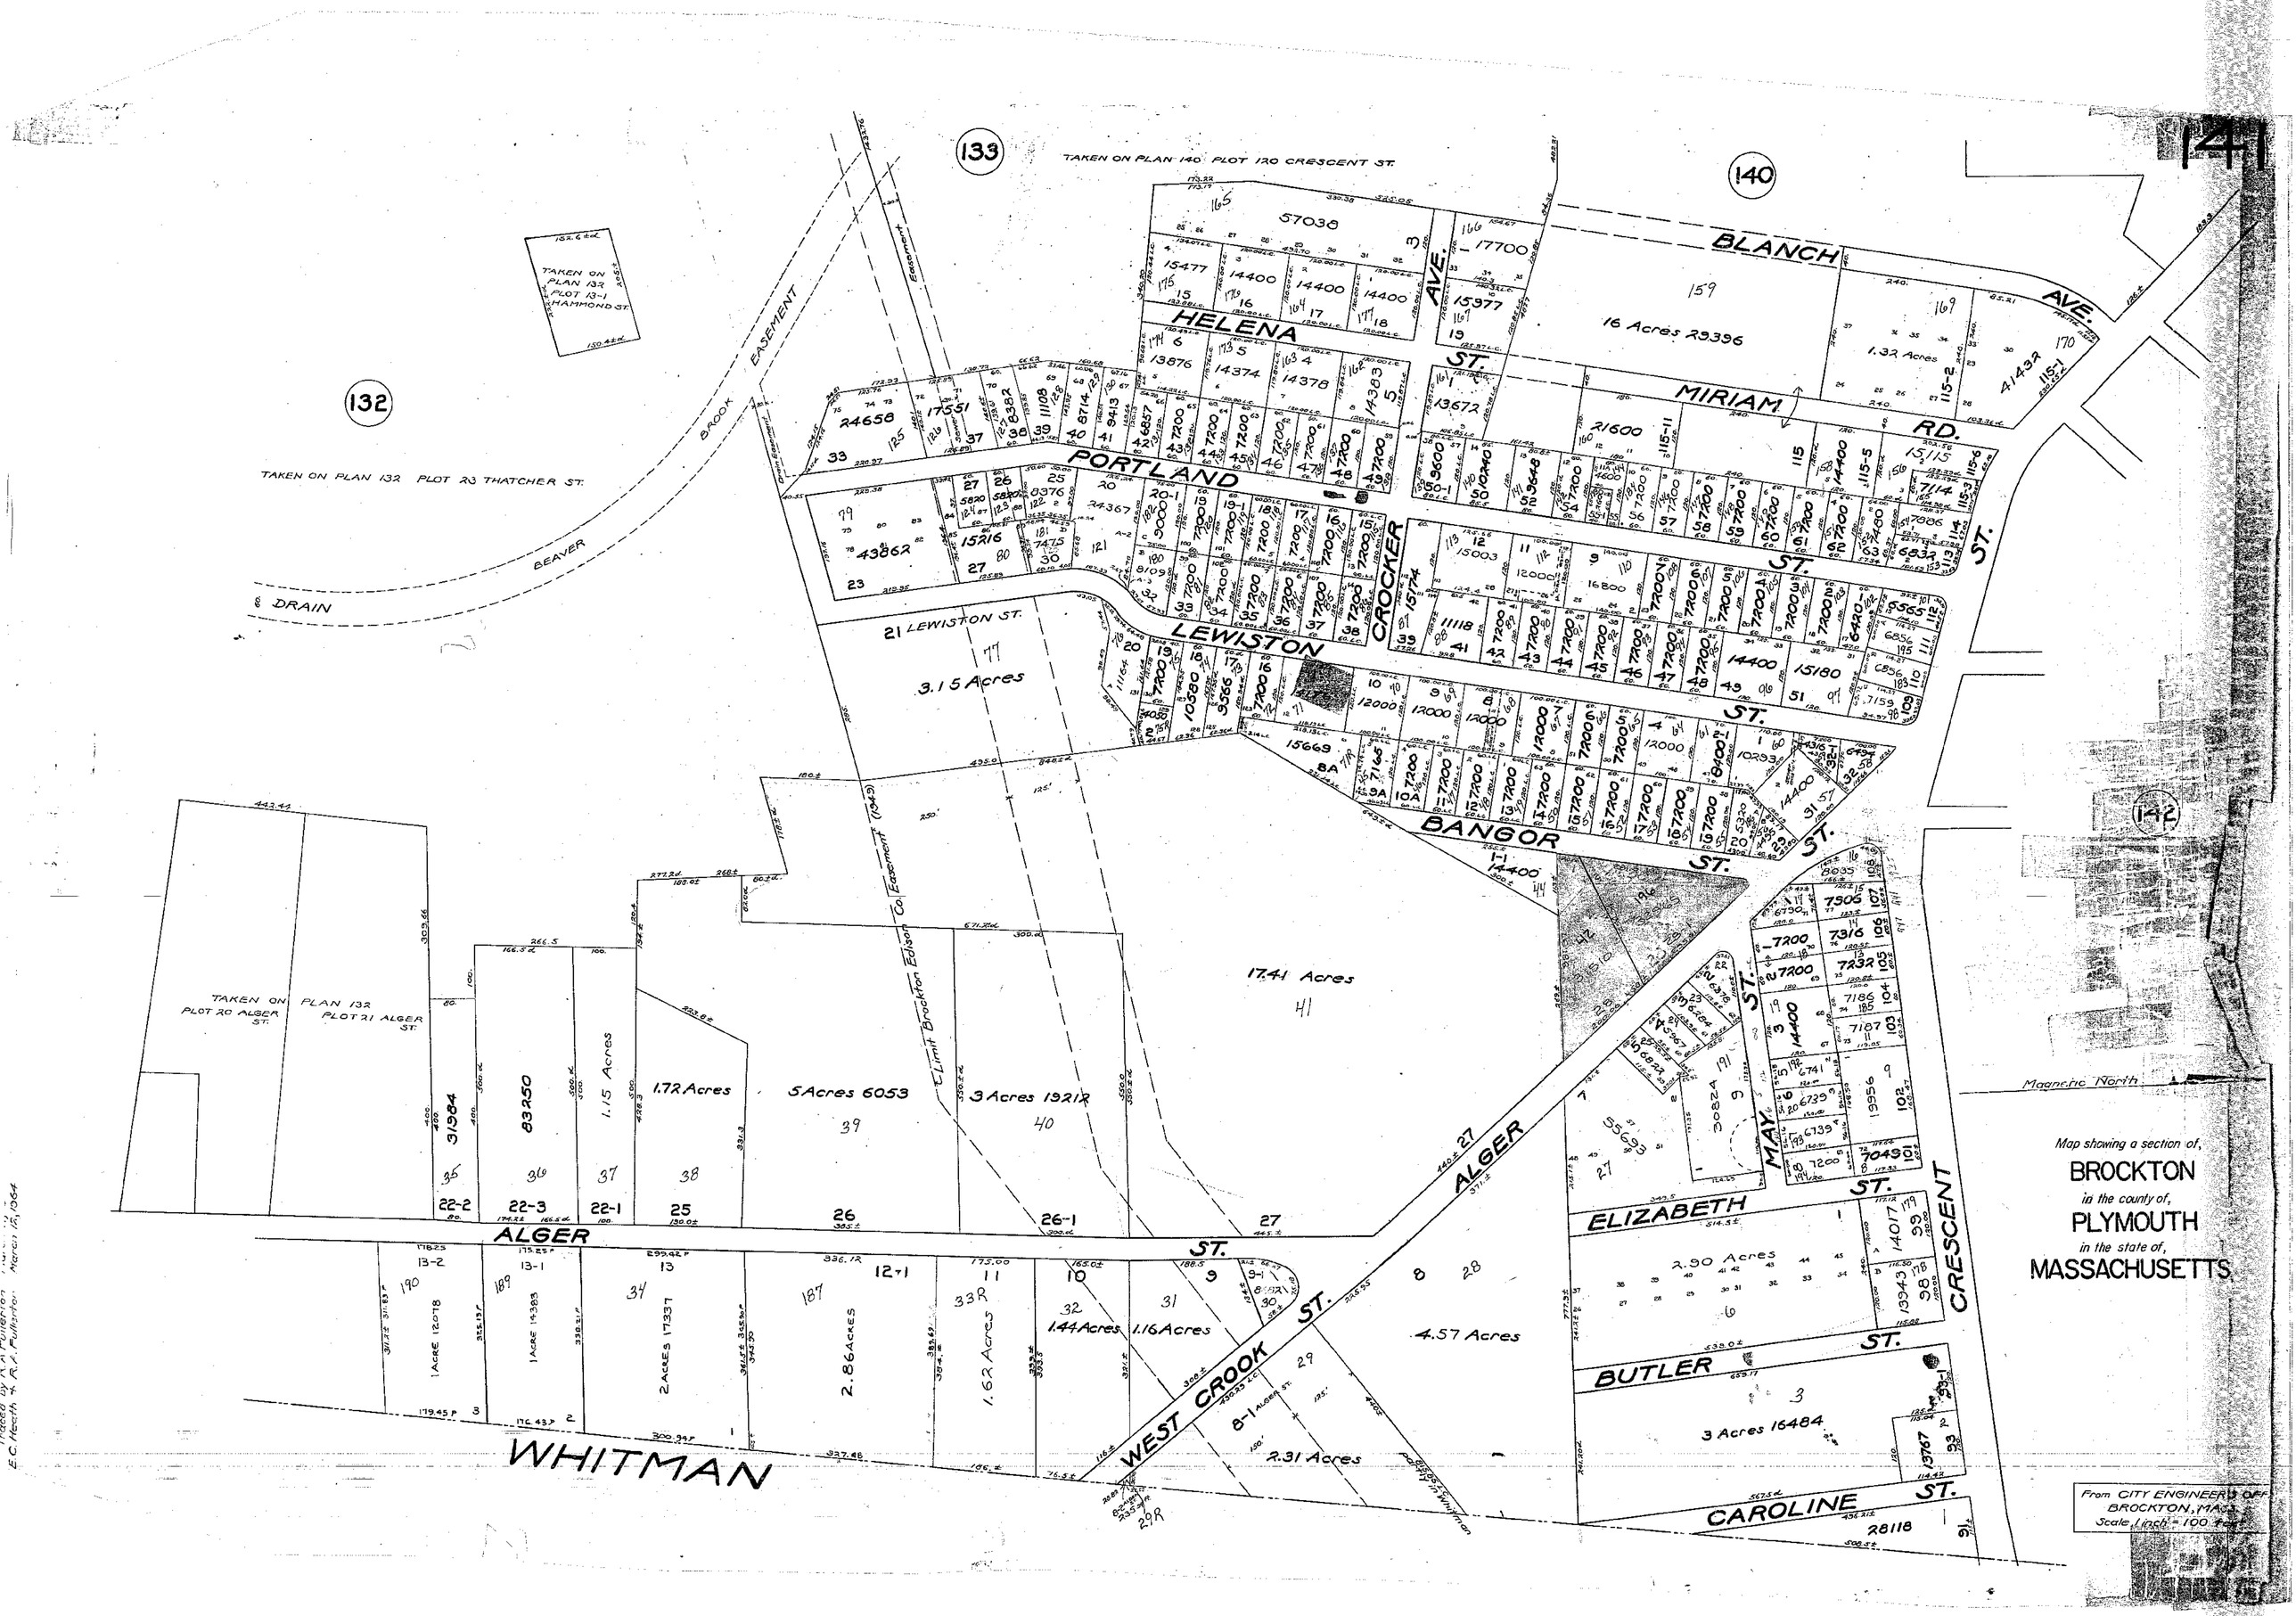
141
133
140
132
142
TAKEN ON PLAN 140 PLOT 120 CRESCENT ST.
TAKEN ON PLAN 132 PLOT 13-1 HAMMOND ST.
TAKEN ON PLAN 132 PLOT 23 THATCHER ST.
BROOK EASEMENT
BEAVER
DRAIN
BLANCH AVE.
HELENA ST.
MIRIAM RD.
PORTLAND ST.
CROCKER ST.
LEWISTON ST.
BANGOR ST.
MAY ST.
ELIZABETH ST.
BUTLER ST.
CAROLINE ST.
CRESCENT ST.
WEST CROOK ST.
ALGER ST.
WHITMAN
Limit Brockton Edison Co. Easement (1949)
TAKEN ON PLAN 132 PLOT 20 ALGER ST.
PLAN 132 PLOT 21 ALGER ST.
16 Acres 29396
1.32 Acres
3.15 Acres
17.41 Acres
1.72 Acres
5 Acres 6053
3 Acres 19212
1.15 Acres
2.90 Acres
4.57 Acres
1.44 Acres
1.16 Acres
2.86 Acres
1.62 Acres
2.31 Acres
3 Acres 16484
Magnetic North
Map showing a section of,
BROCKTON
in the county of,
PLYMOUTH
in the state of,
MASSACHUSETTS
From CITY ENGINEER'S OFF.
BROCKTON, MASS.
Scale 1 inch = 100 feet