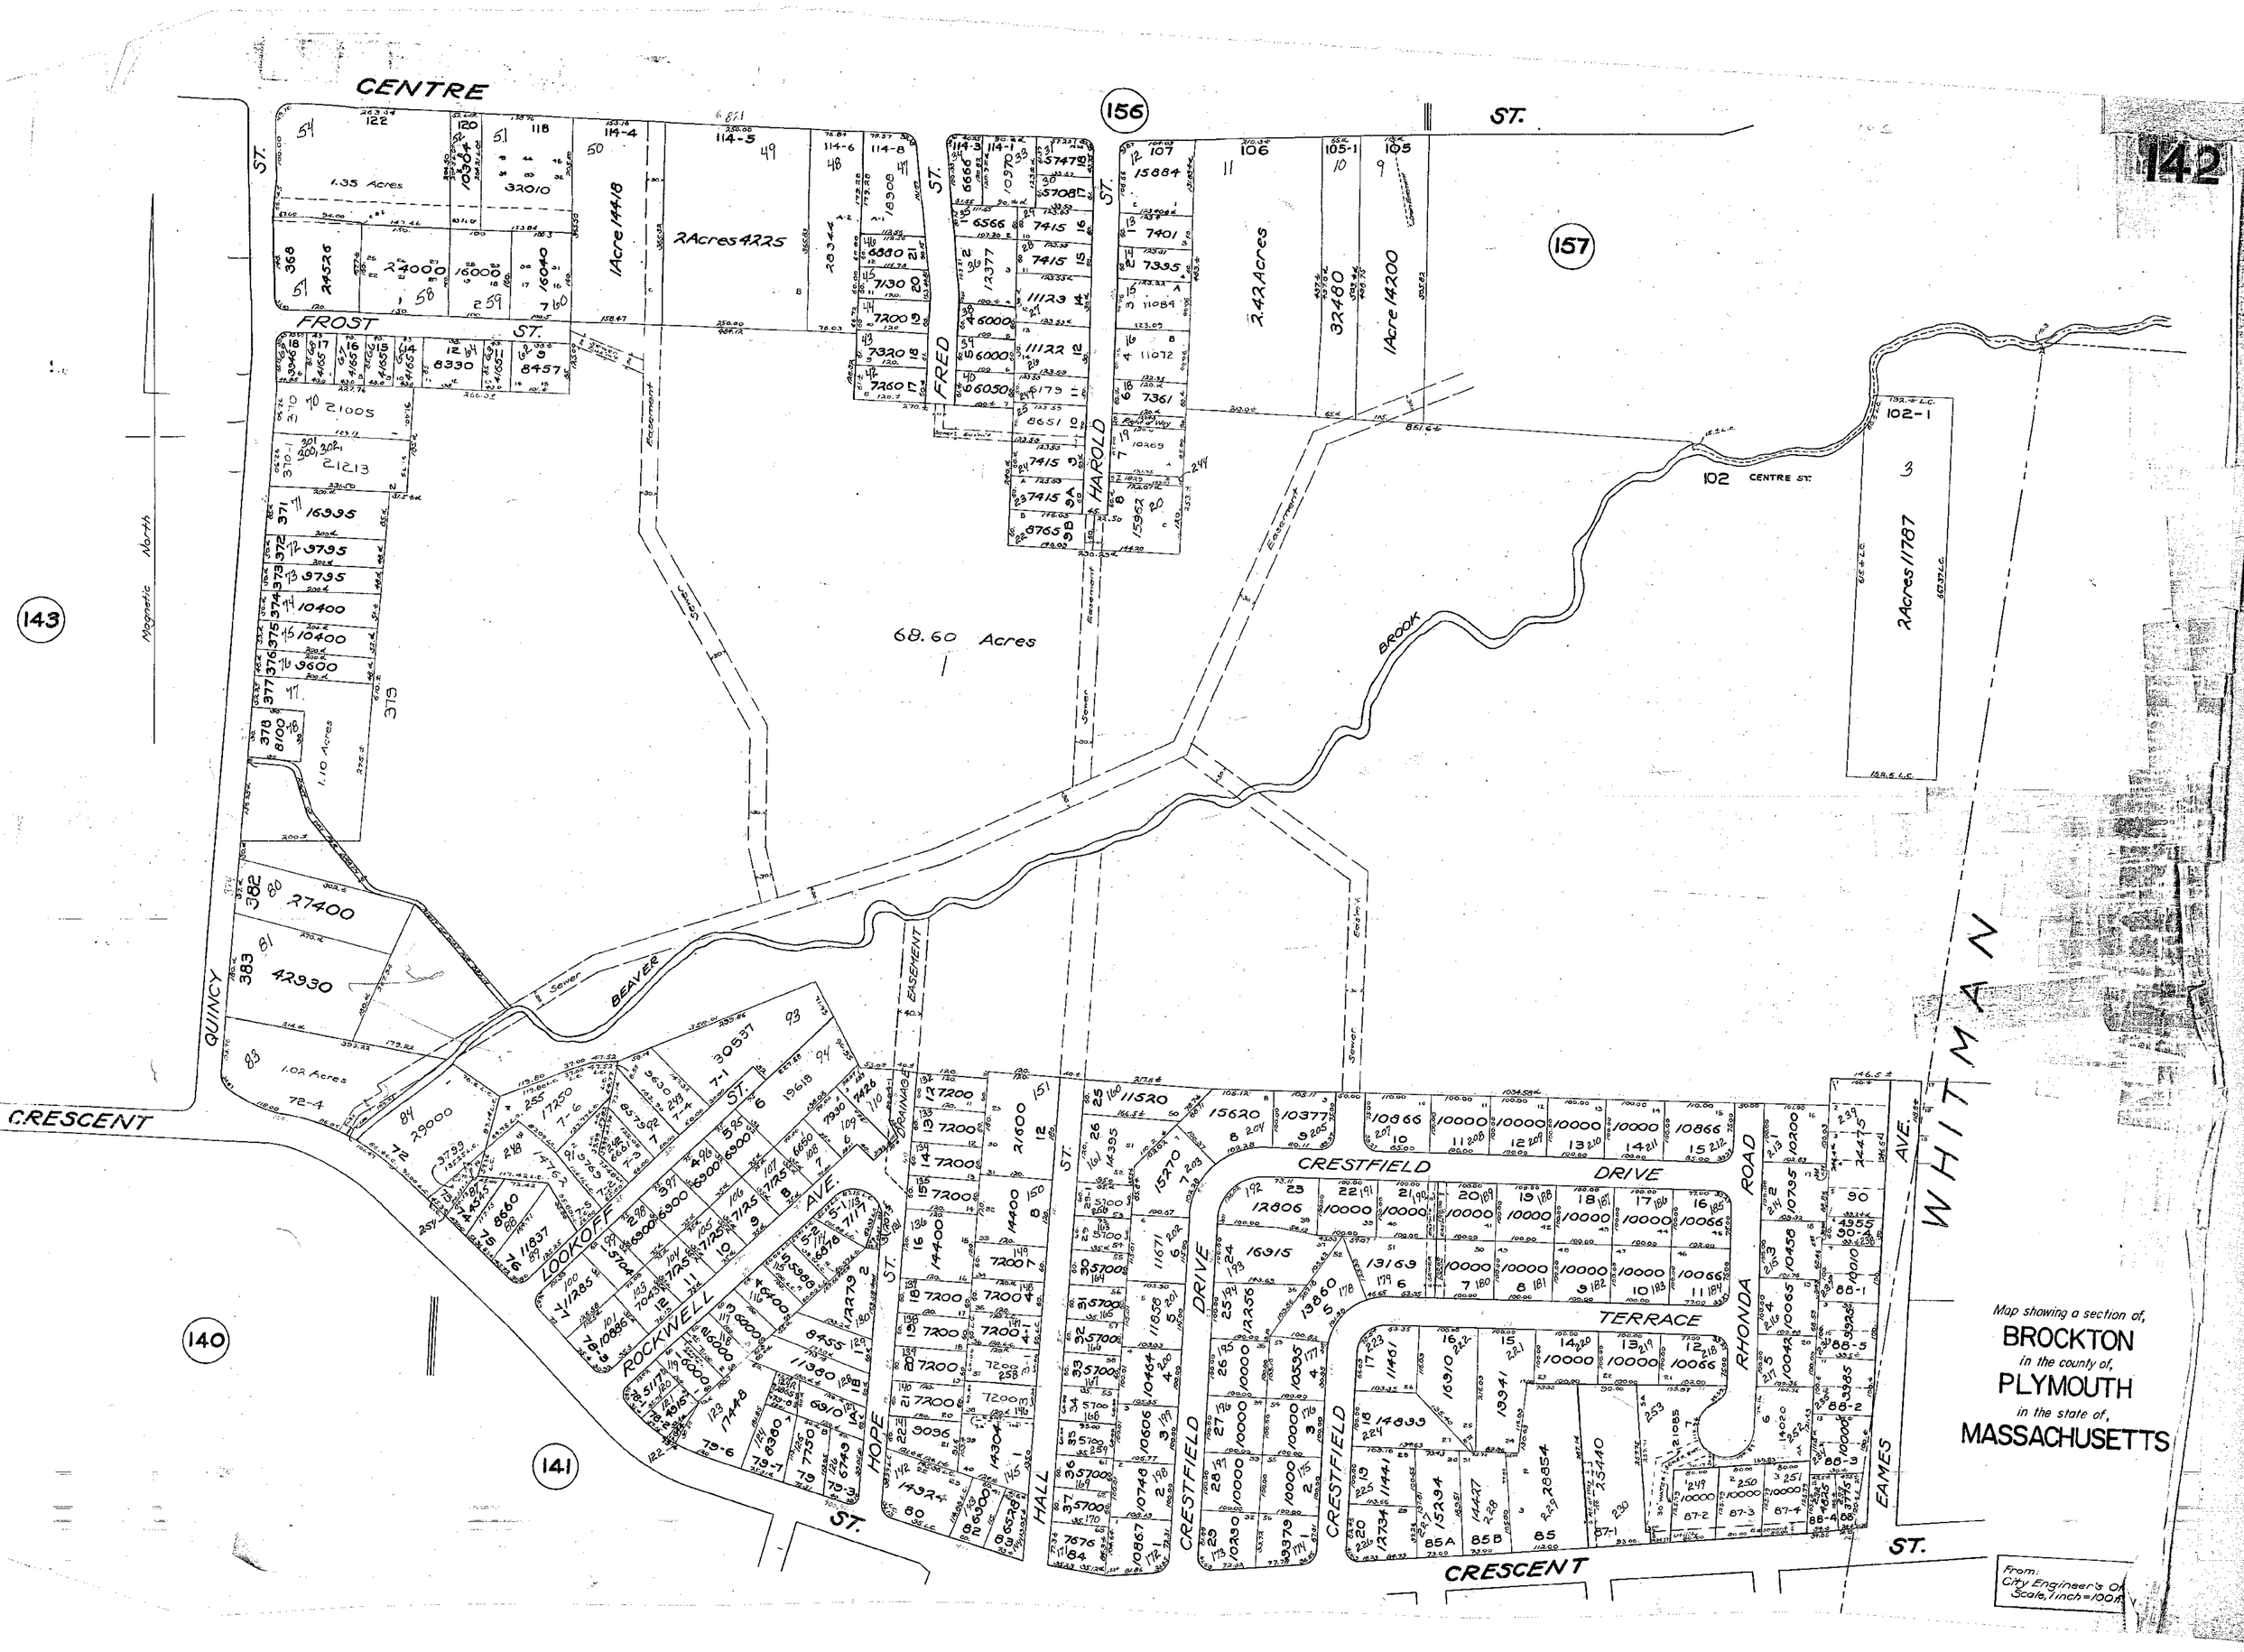

CENTRE
ST.
156
157
142
143
140
141
FROST
ST.
FRED
HAROLD
ST.
BROOK
BEAVER
QUINCY
CRESCENT
LOOKOFF
ROCKWELL
AVE.
HOPE
HALL
ST.
CRESTFIELD
DRIVE
TERRACE
RHONDA
ROAD
EAMES
AVE.
WHITMAN
CRESCENT
ST.
68.60 Acres
1.35 Acres
1.10 Acres
1.02 Acres
2.42 Acres
2 Acres 11787
1 Acre 14418
2 Acres 4225
1 Acre 14200
Magnetic North
Sewer
Easement
Drainage
Easement
Sewer
Easement
Sewer
Easement
Sewer
Easement
Map showing a section of,
BROCKTON
in the county of,
PLYMOUTH
in the state of,
MASSACHUSETTS
From:
City Engineer's Of
Scale, 1 inch = 100 ft