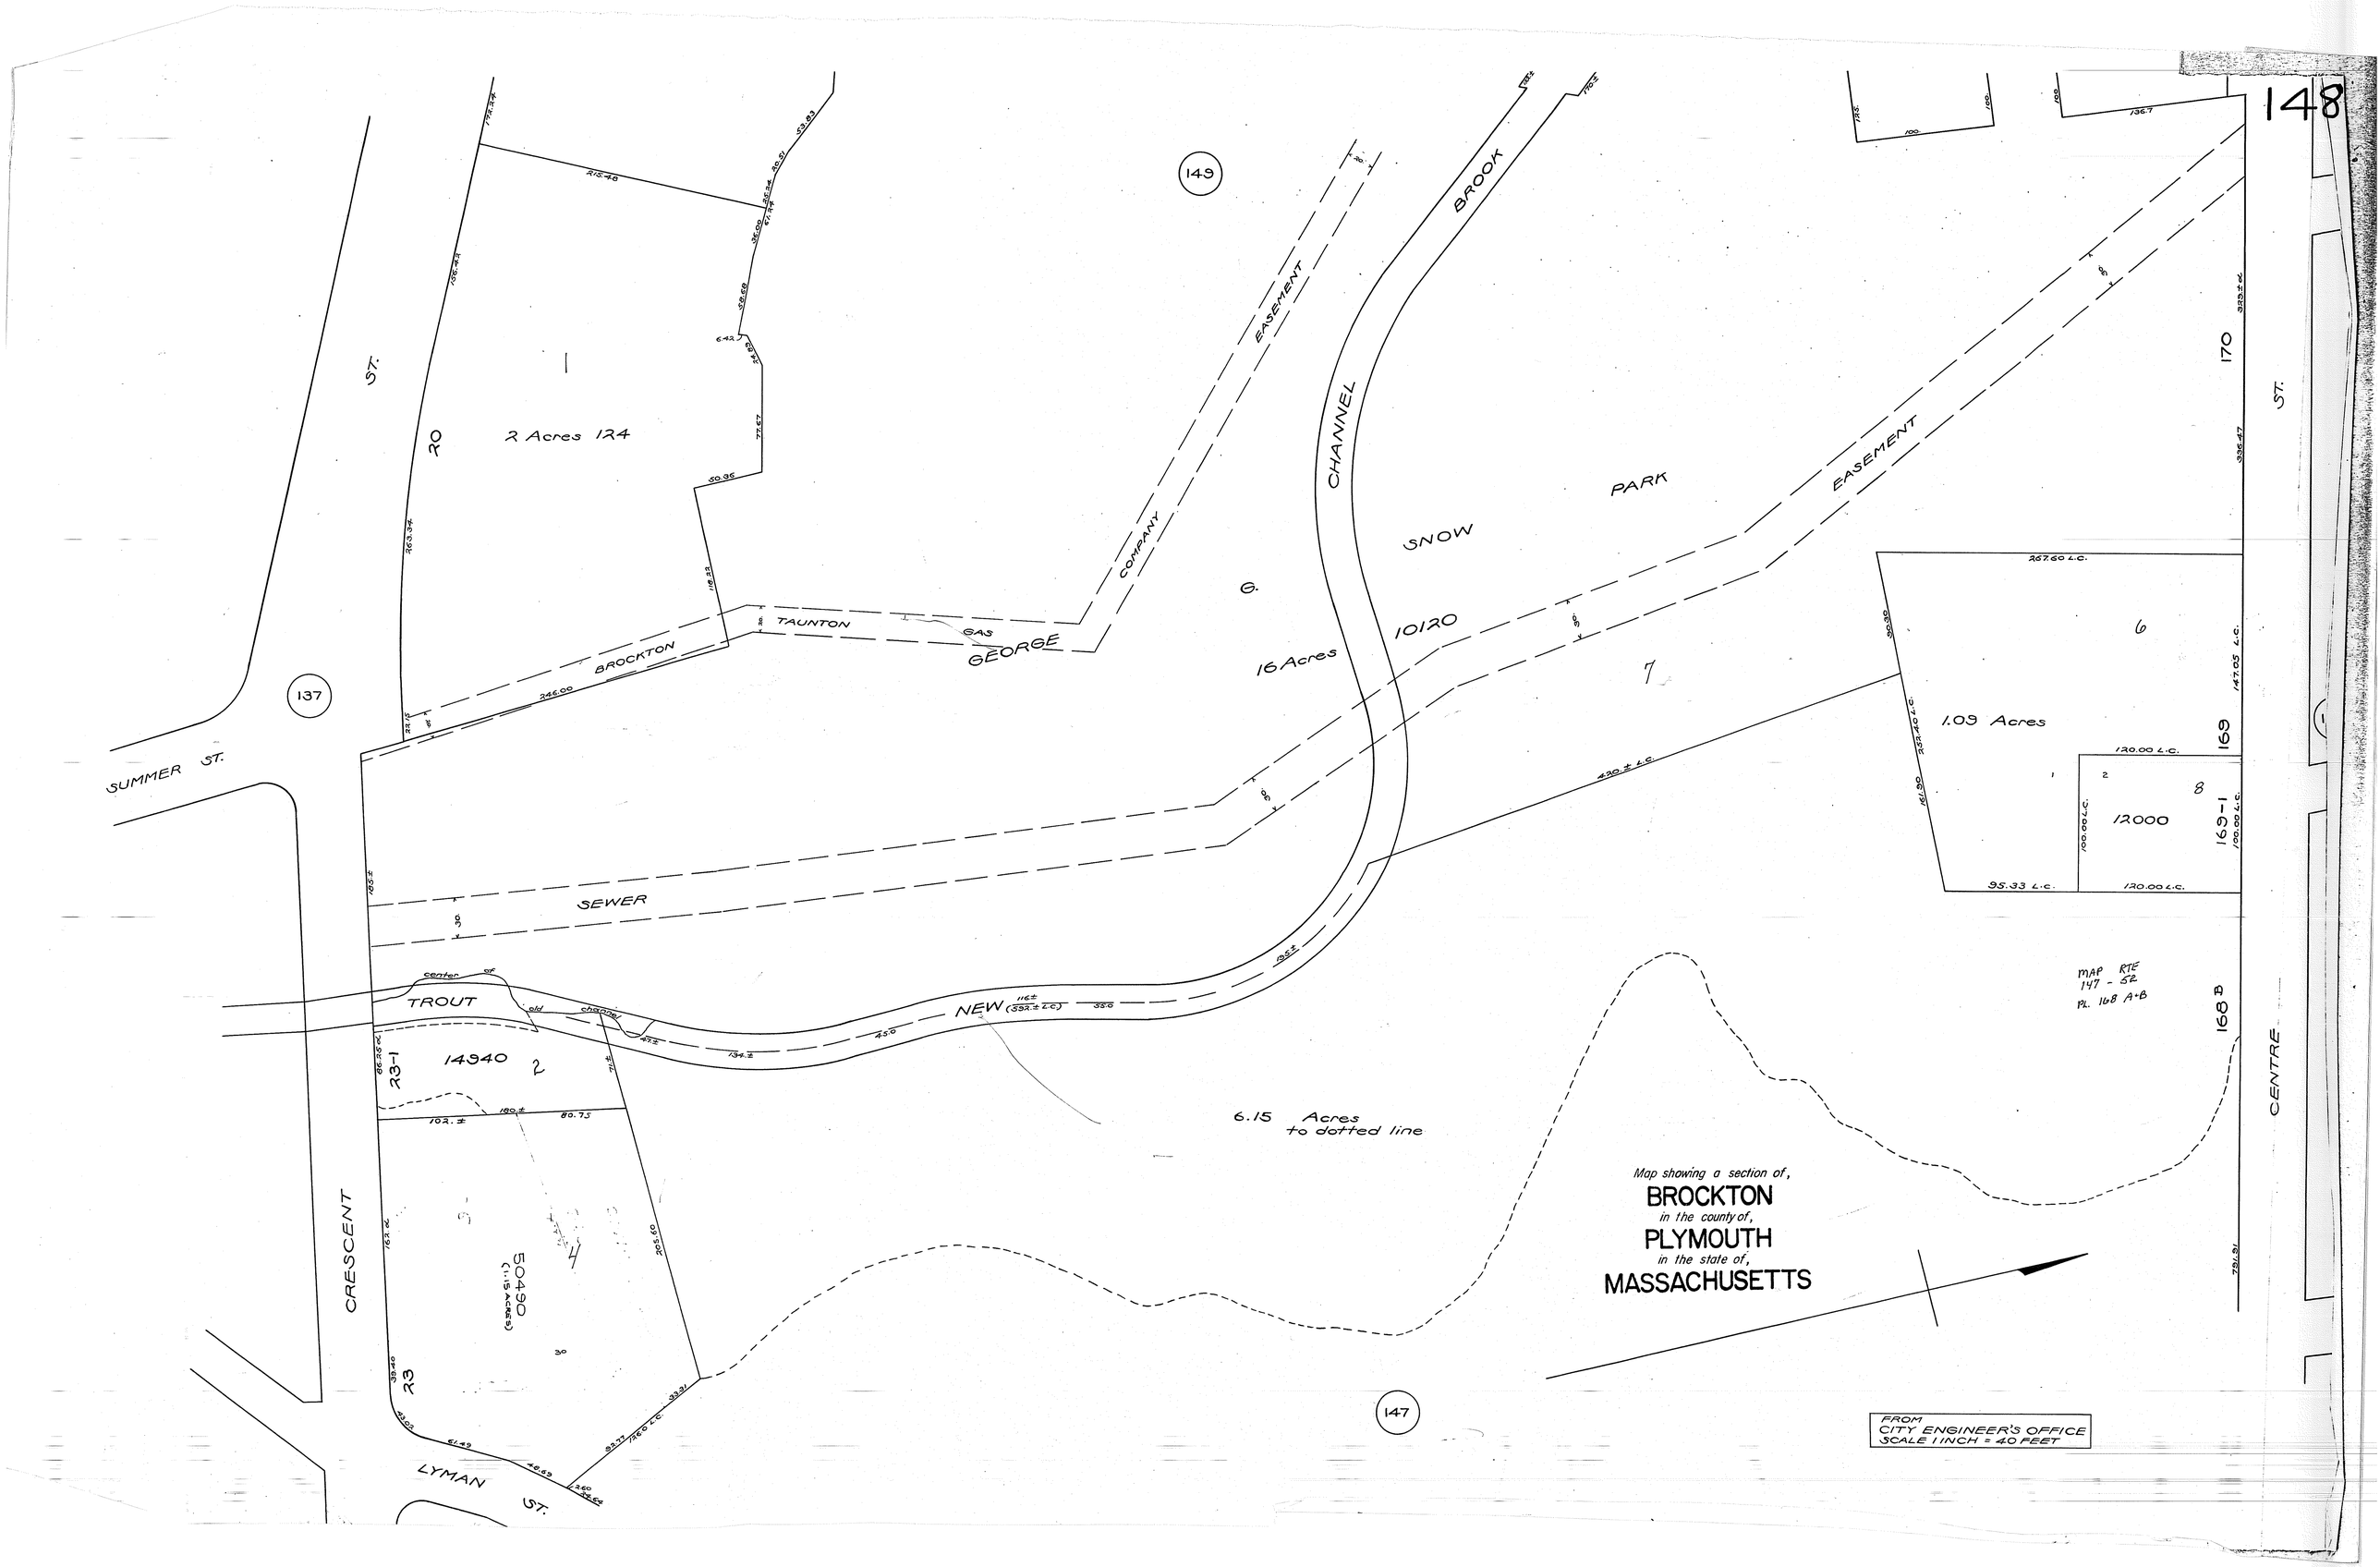
148
149
137
147
SUMMER ST.
CRESCENT
LYMAN ST.
CENTRE ST.
20
2 Acres 124
1
BROCKTON
TAUNTON
GAS
GEORGE
COMPANY
EASEMENT
CHANNEL
BROOK
SNOW
PARK
EASEMENT
G.
16 Acres
10120
7
6
1.09 Acres
12000
8
169
169-1
170
168 B
SEWER
TROUT
NEW
center of old channel
14940
2
23-1
23
50490
(1.15 ACRES)
4
6.15 Acres to dotted line
MAP RTE 147 - 52
PL. 168 A+B
Map showing a section of,
BROCKTON
in the county of,
PLYMOUTH
in the state of,
MASSACHUSETTS
FROM
CITY ENGINEER'S OFFICE
SCALE 1 INCH = 40 FEET