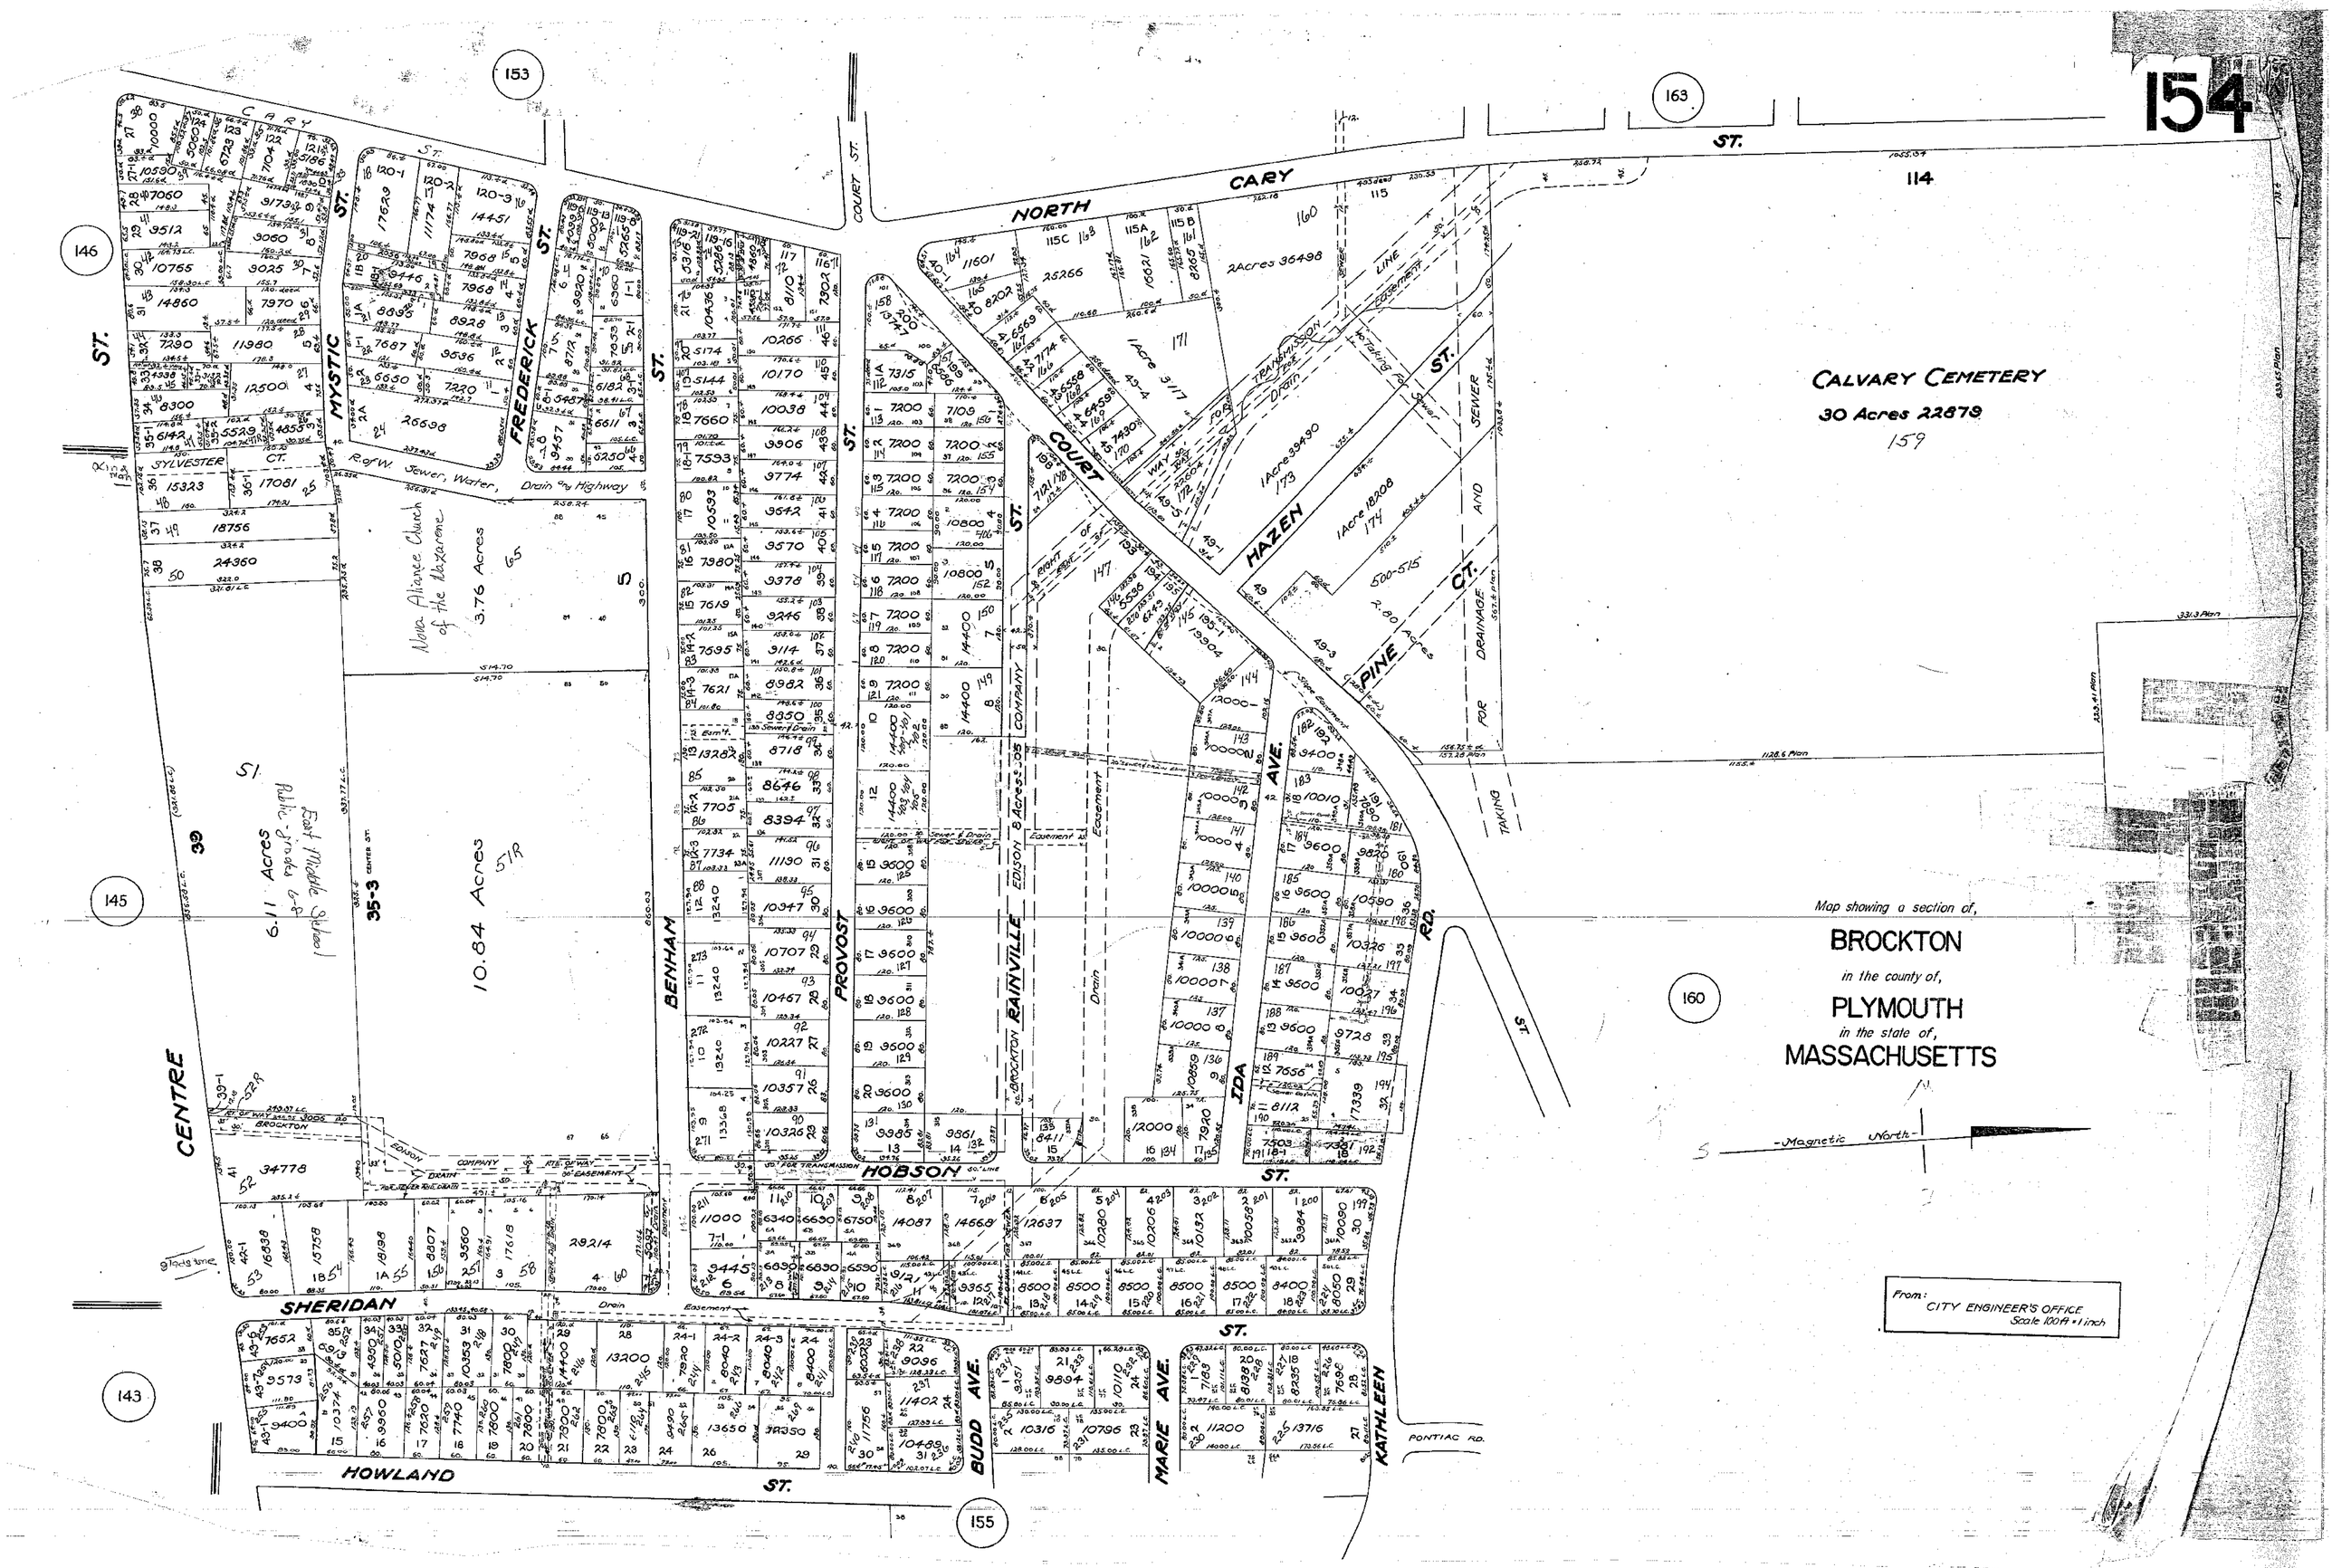
154
CALVARY CEMETERY
30 Acres 22879
159
Map showing a section of,
BROCKTON
in the county of,
PLYMOUTH
in the state of,
MASSACHUSETTS
Magnetic North
From:
CITY ENGINEER'S OFFICE
Scale 100 ft = 1 inch
NORTH CARY ST.
CARY ST.
MYSTIC ST.
FREDERICK ST.
COURT ST.
HAZEN COURT
PINE CT.
IDA AVE.
BENHAM ST.
PROVOST ST.
RAINVILLE ST.
HOBSON ST.
SHERIDAN ST.
HOWLAND ST.
BUDD AVE.
MARIE AVE.
KATHLEEN ST.
CENTRE ST.
SYLVESTER CT.
PONTIAC RD.
Nova Alliance Church of the Nazarene
3.76 Acres
10.84 Acres
6.11 Acres
2 Acres 36498
1 Acre 3117
1 Acre 39490
1 Acre 18208
2.80 Acres
R. of W. Sewer, Water, Drain and Highway
EDISON COMPANY
BROCKTON 8 Acres 3.05
TRANSMISSION LINE
Drain
Easement
TAKING
114
115
160
163
153
146
145
143
155