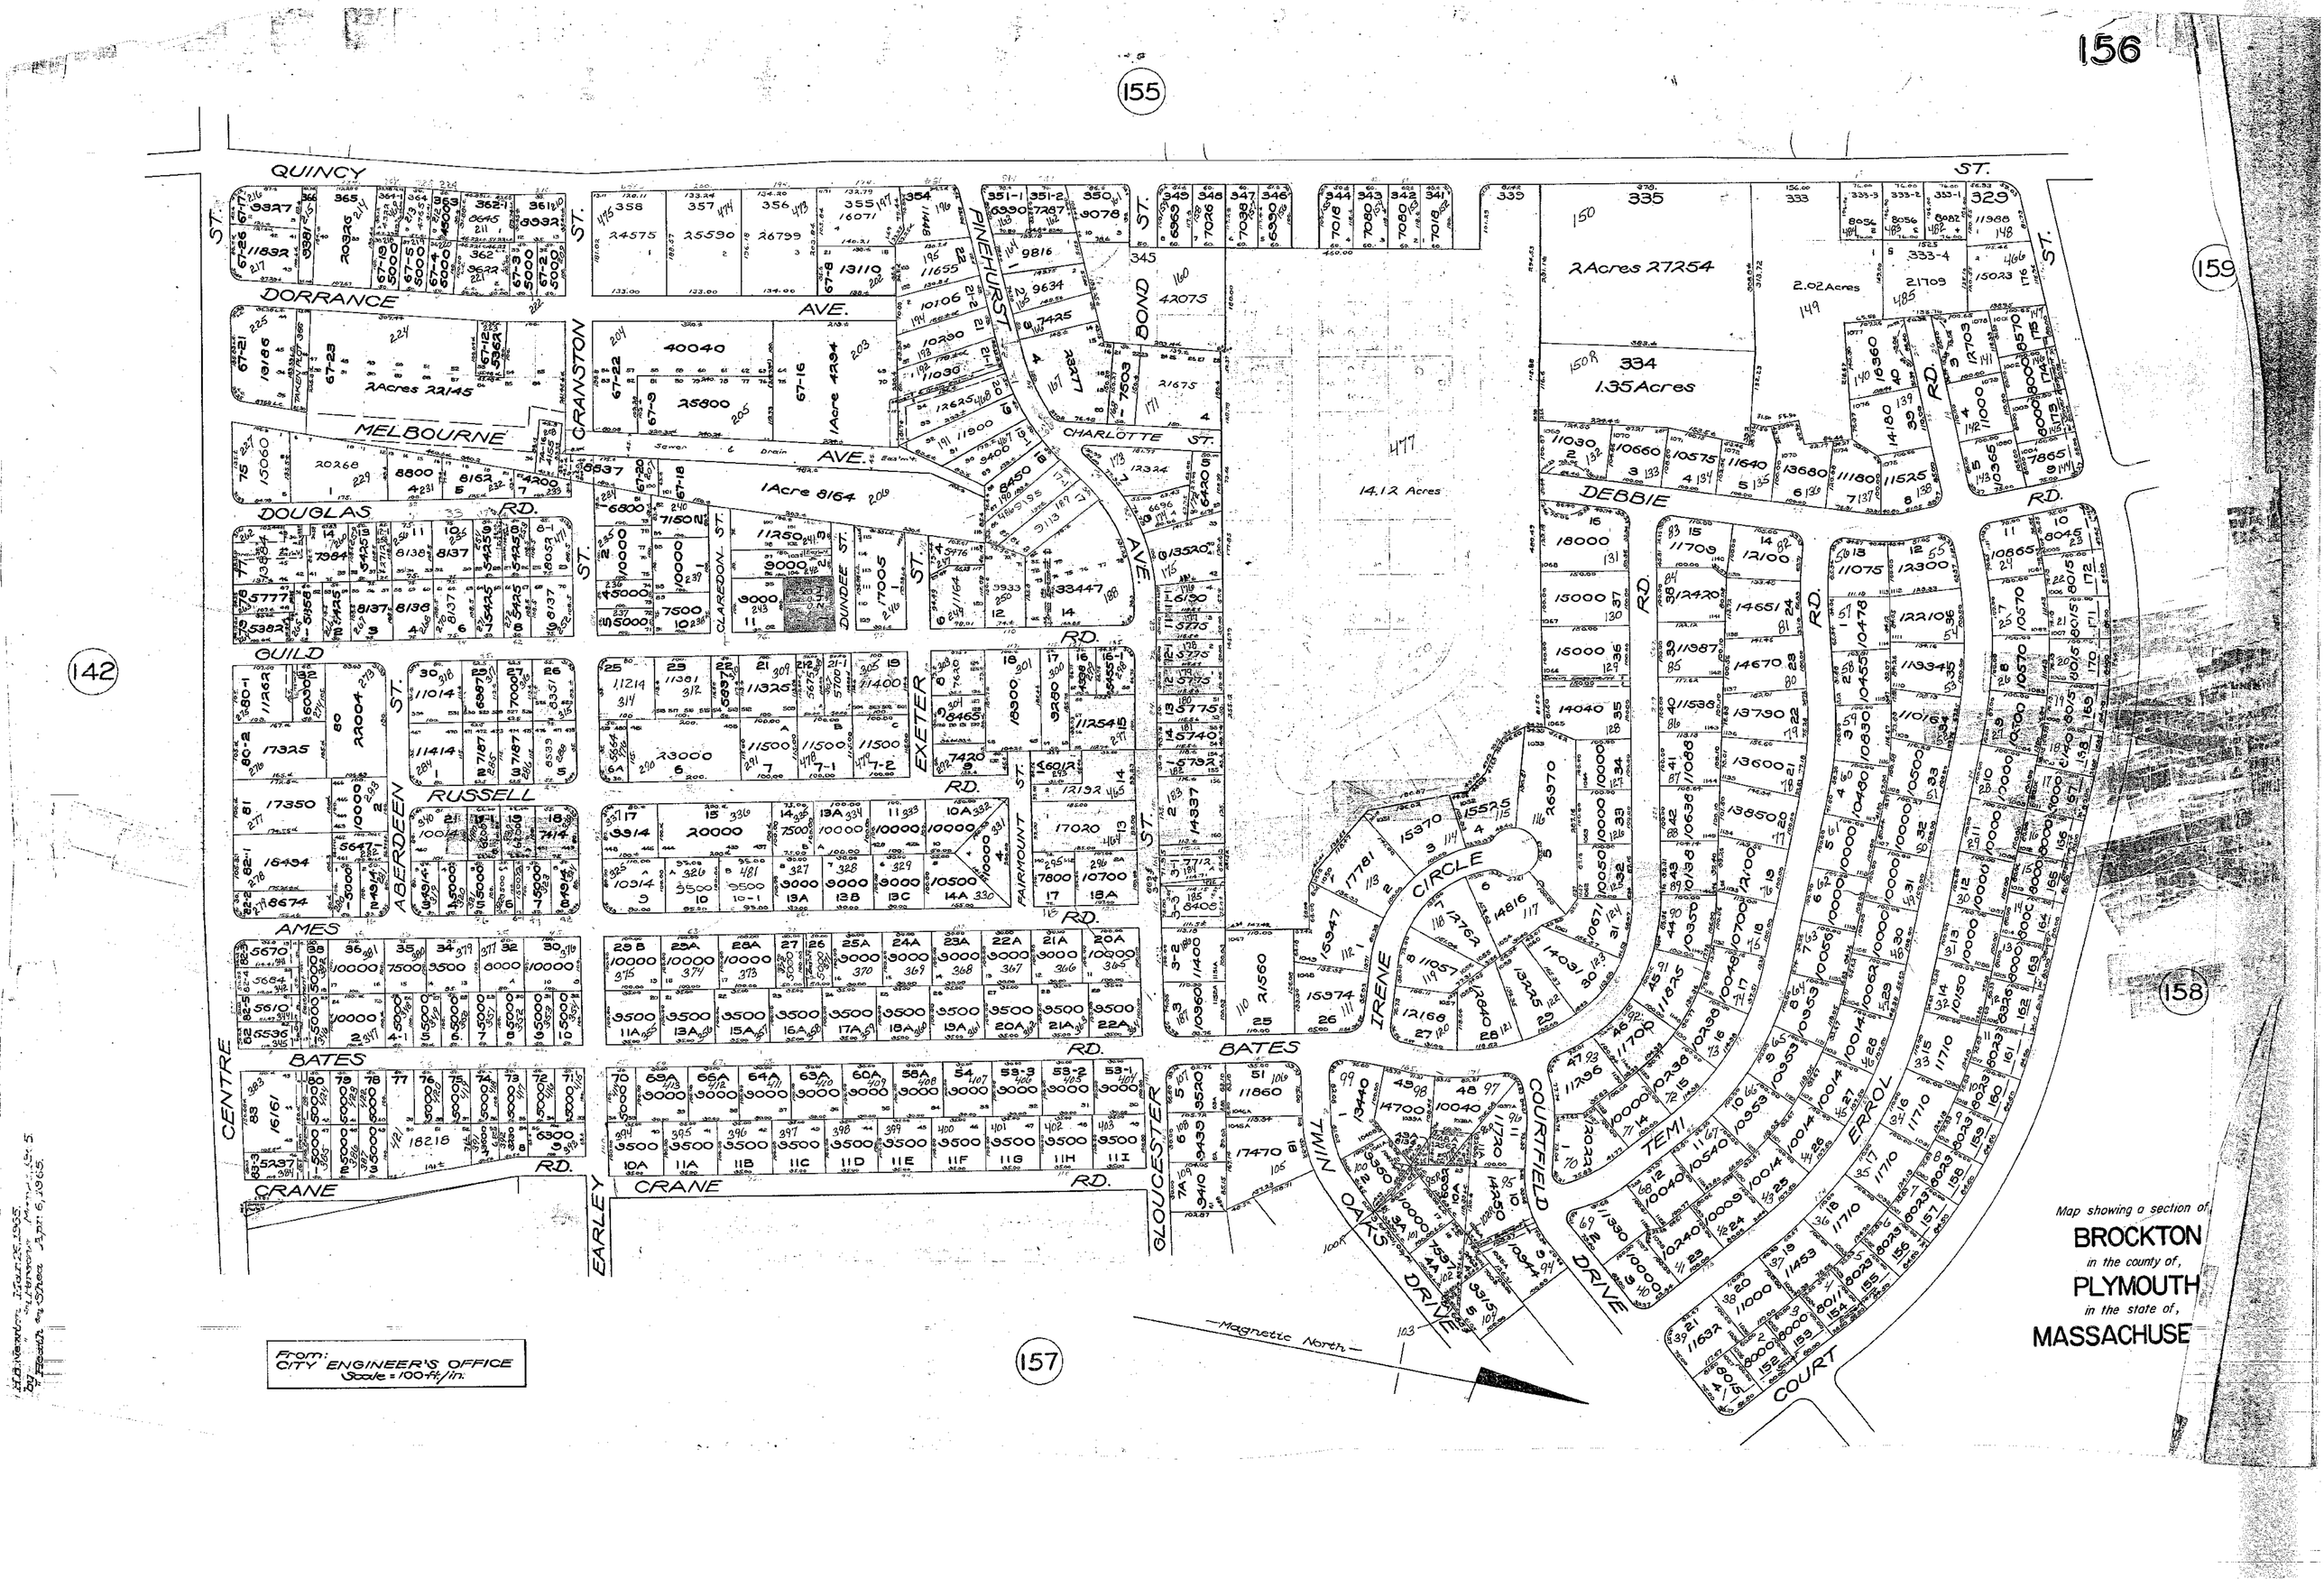
156
155
159
142
158
157
QUINCY ST.
DORRANCE AVE.
MELBOURNE AVE.
DOUGLAS RD.
GUILD RD.
RUSSELL RD.
AMES RD.
BATES RD.
CRANE RD.
CENTRE ST.
ABERDEEN ST.
CRANSTON ST.
CLAREDON ST.
DUNDEE ST.
EXETER ST.
FAIRMOUNT ST.
PINEHURST AVE.
BOND ST.
CHARLOTTE ST.
DEBBIE RD.
IRENE CIRCLE
TWIN OAKS DRIVE
COURTFIELD DRIVE
TEMI ERROL COURT
EARLEY
GLOUCESTER ST.
2 Acres 22145
1 Acre 8164
1 Acre 4294
2 Acres 27254
2.02 Acres
1.35 Acres
14.12 Acres
Magnetic North
From: CITY ENGINEER'S OFFICE Scale = 100 ft./in.
Map showing a section of
BROCKTON
in the county of,
PLYMOUTH
in the state of,
MASSACHUSE