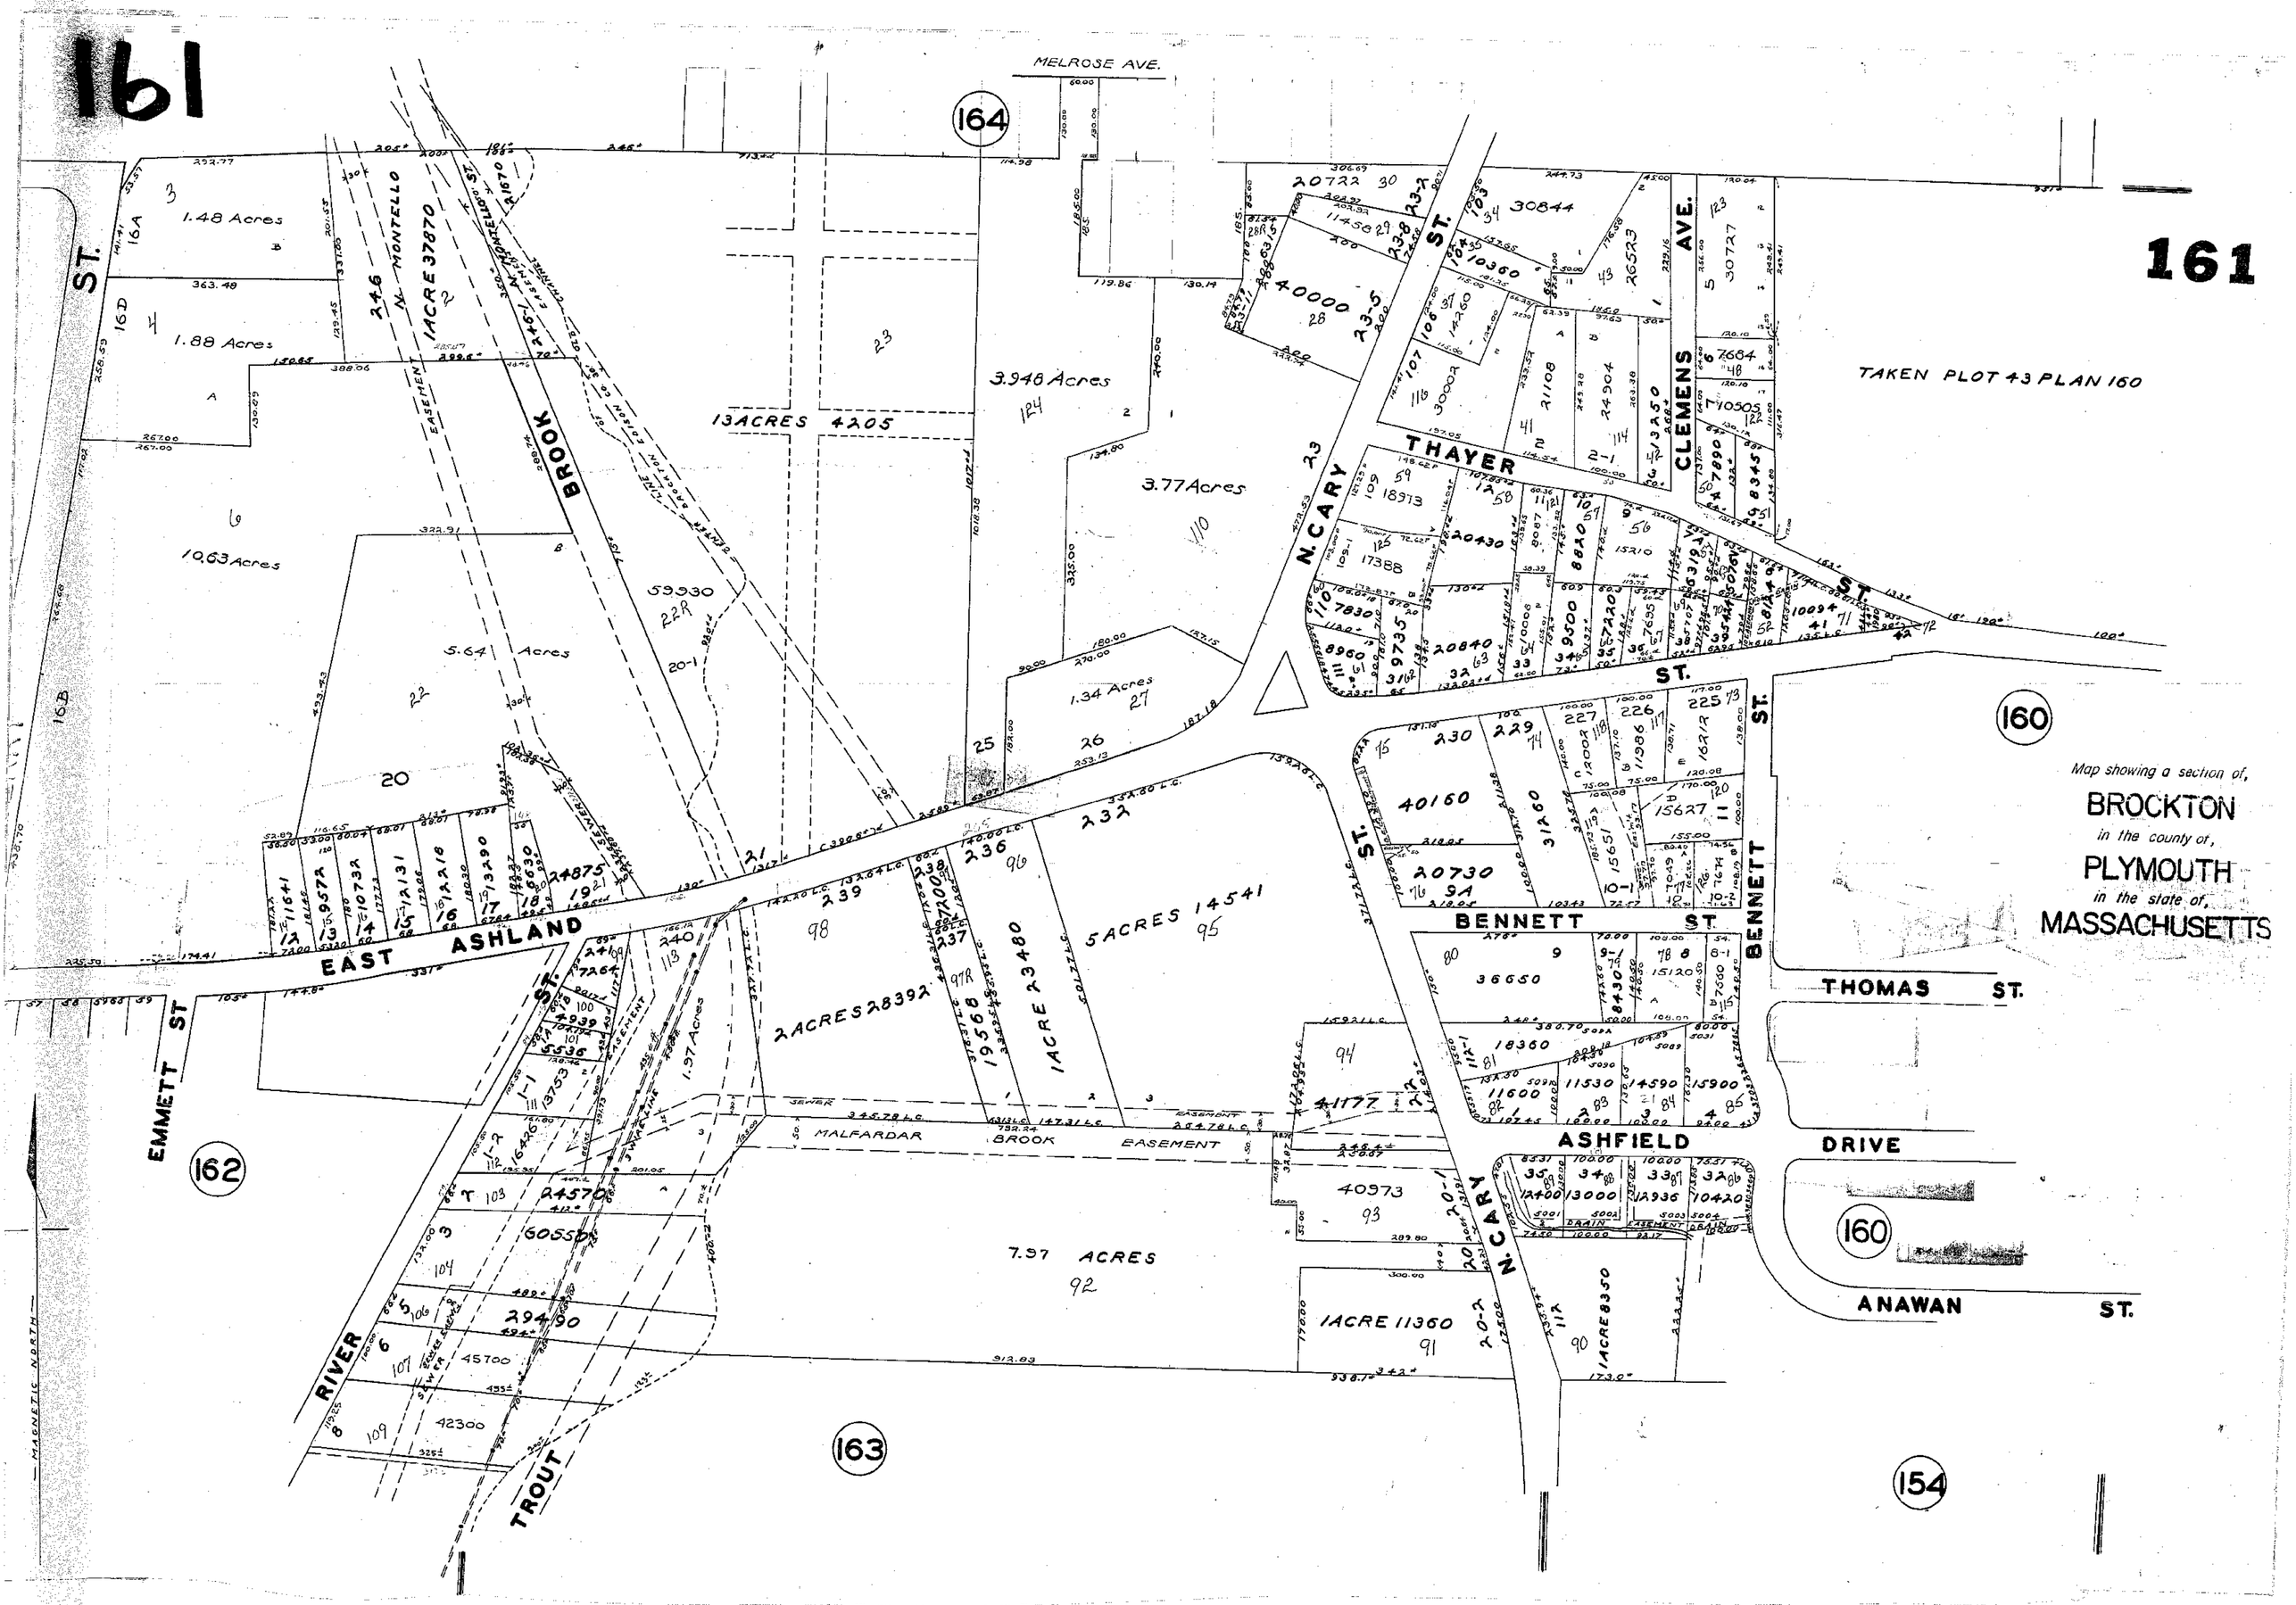
161
MELROSE AVE.
164
161
TAKEN PLOT 43 PLAN 160
1.48 Acres
1.88 Acres
10.63 Acres
5.64 Acres
13 ACRES 4205
3.948 Acres
3.77 Acres
1.34 Acres
5 ACRES 14541
2 ACRES 28392
1 ACRE 23480
7.97 ACRES
1 ACRE 11360
1 ACRE 8350
MALFARDAR BROOK EASEMENT
EAST ASHLAND
BROOK
N. CARY ST.
THAYER ST.
CLEMENS AVE.
BENNETT ST.
ASHFIELD DRIVE
THOMAS ST.
ANAWAN ST.
EMMETT ST
RIVER
TROUT
160
162
163
154
Map showing a section of,
BROCKTON
in the county of,
PLYMOUTH
in the state of,
MASSACHUSETTS