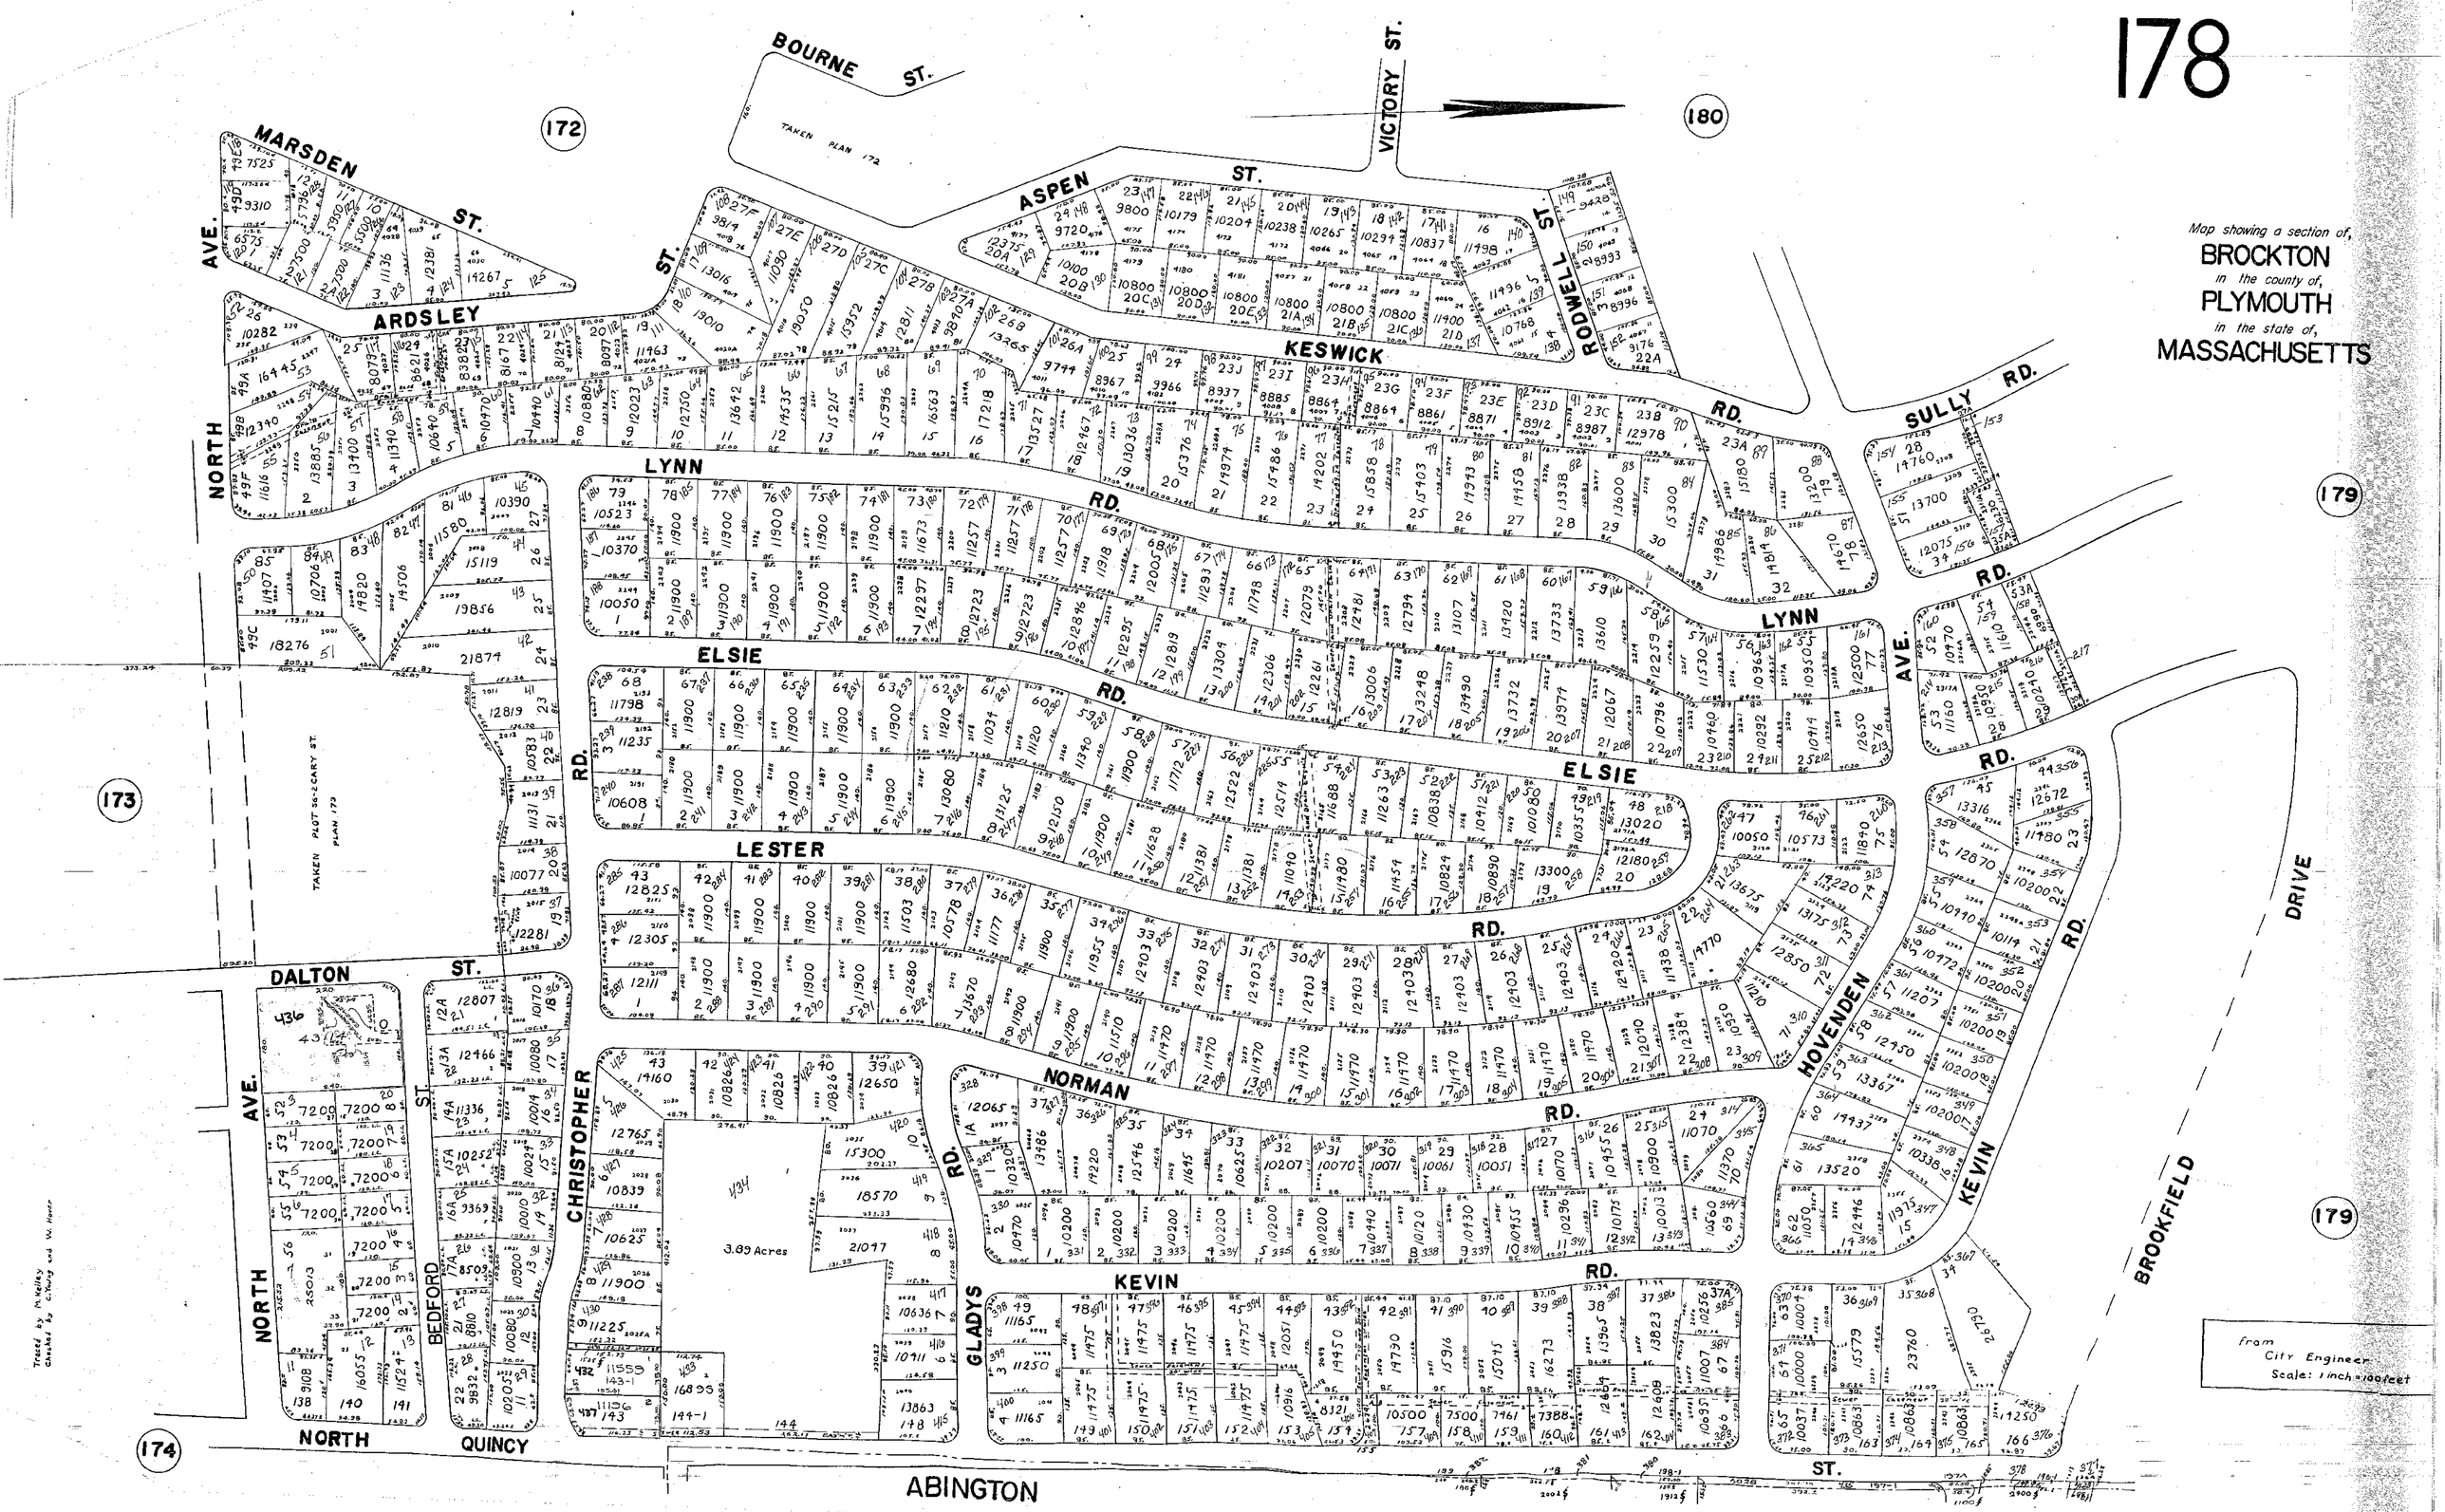
178
Map showing a section of,
BROCKTON
in the county of,
PLYMOUTH
in the state of,
MASSACHUSETTS
From
City Engineer
Scale: 1 inch = 100 feet
BOURNE ST.
TAKEN PLAN 172
VICTORY ST.
MARSDEN ST.
ASPEN ST.
RODWELL ST.
ARDSLEY ST.
KESWICK RD.
SULLY RD.
LYNN RD.
ELSIE RD.
LESTER RD.
NORMAN RD.
KEVIN RD.
HOVENDEN RD.
DALTON ST.
CHRISTOPHER RD.
GLADYS RD.
BEDFORD ST.
NORTH AVE.
NORTH QUINCY
ABINGTON ST.
BROOKFIELD DRIVE
TAKEN PLOT 56-2 CARY ST. PLAN 173
3.89 Acres
172
173
174
179
180