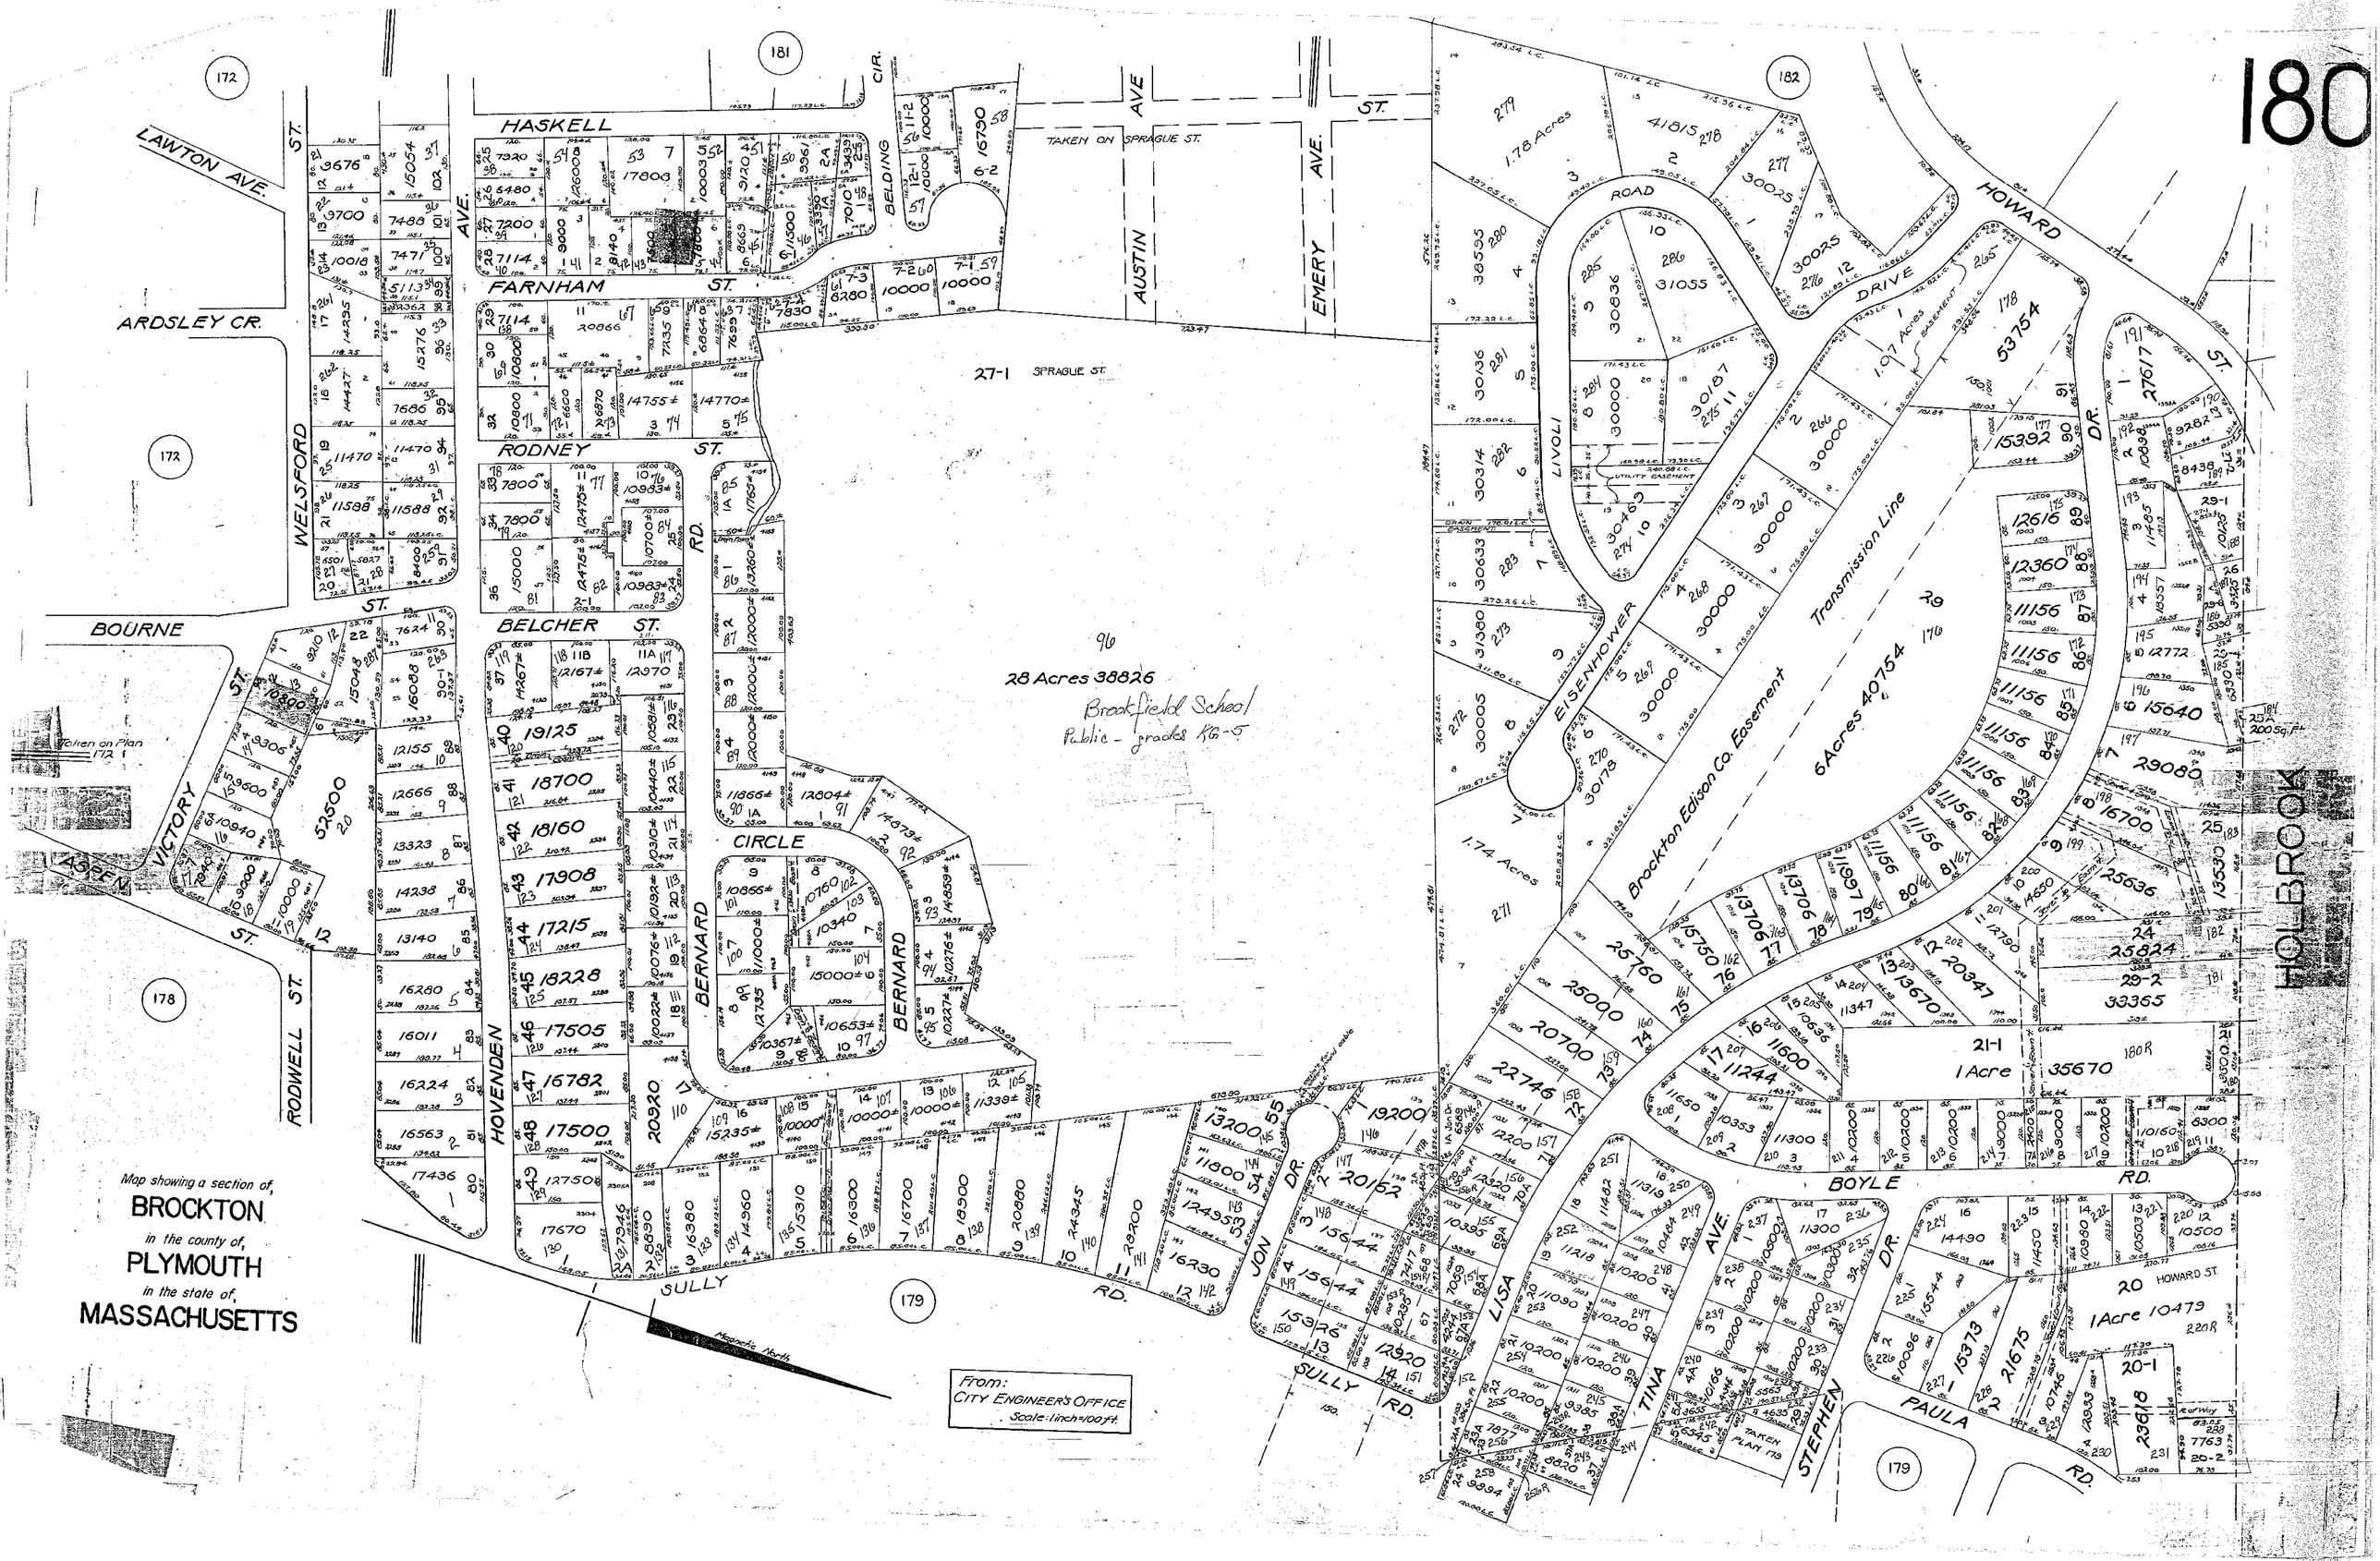
Map showing a section of,
BROCKTON
in the county of,
PLYMOUTH
in the state of,
MASSACHUSETTS
From:
CITY ENGINEER'S OFFICE
Scale: 1 inch = 100 ft.
Magnetic North
LAWTON AVE.
ARDSLEY CR.
WELSFORD ST.
BOURNE ST.
VICTORY ST.
RODWELL ST.
HOVENDEN AVE.
HASKELL CIR.
FARNHAM ST.
RODNEY ST.
BELCHER ST.
BERNARD CIRCLE
BELDING RD.
AUSTIN AVE
EMERY AVE.
SPRAGUE ST.
TAKEN ON SPRAGUE ST.
SULLY RD.
JON DR.
LISA AVE.
TINA
STEPHEN DR.
PAULA RD.
BOYLE RD.
HOWARD ST.
HOWARD DR.
LIVOLI DRIVE
EISENHOWER ROAD
Brockton Edison Co. Easement
Transmission Line
28 Acres 38826
Brookfield School
Public - grades K6-5
6 Acres 40754
1.78 Acres
1.74 Acres
1.07 Acres
1 Acre 35670
1 Acre 10479
HOLBROOK